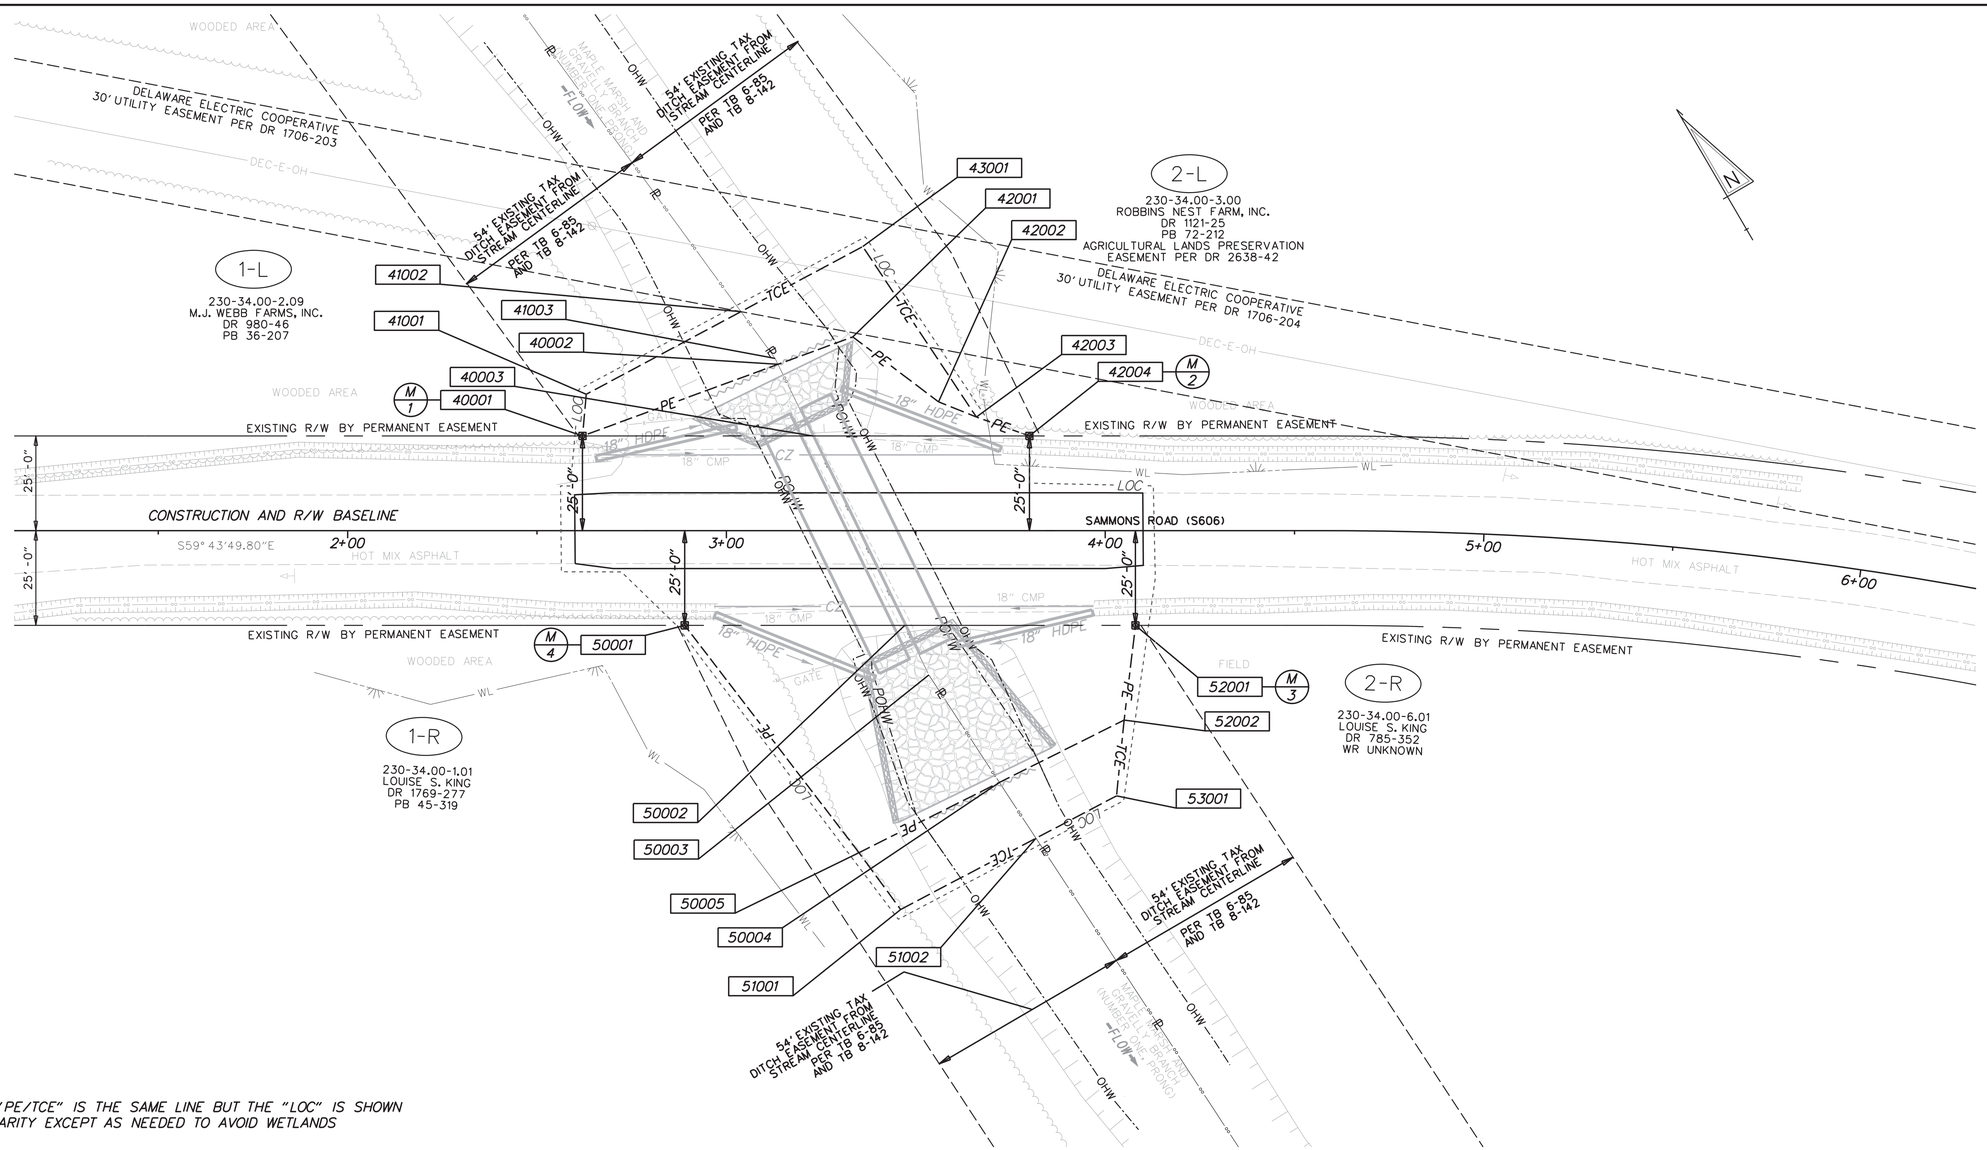

NOTE: THE "LOC" AND "PE/TCE" IS THE SAME LINE BUT THE "LOC" IS SHOWN OFFSET 2' FOR CLARITY EXCEPT AS NEEDED TO AVOID WETLANDS

RIGHT-OF-WAY MONUMENT SCHEDULE

NO.	TYPE	STATION	OFFSET	NORTHING	EASTING
1	CAPPED REBAR	2+62.00	-25.00	281506.4799	643392.1349
2	CAPPED REBAR	3+80.00	-25.00	281447.0018	643494.0439
3	CAPPED REBAR	4+08.00	25.00	281389.7063	643493.0203
4	CAPPED REBAR	2+89.00	25.00	281449.6904	643390.2444

PREPARED BY
THE CONSULTING FIRM OF
NAVARRO & WRIGHT
CONSULTING ENGINEERS, INC.
2935 SOUTH DUPONT BLVD
SMYRNA, DE 19977
(877) 441-2216

KENNETH S. JONES
LICENSE
No. 19275
DELAWARE
PROFESSIONAL ENGINEER
SEAL

6/22/18
RECOMMENDED DATE

RECOMMENDED AS TO ENGINEERING NEED

MANAGER, ROW ENGINEERING — DATE

PROGRAM MANAGER, TEAM SUPPORT — DATE

TECHNICAL REVIEWER, TEAM SUPPORT — DATE

DELAWARE
DEPARTMENT OF TRANSPORTATION

ADDENDUMS / REVISIONS

SCALE
0 20 40 60
FEET

DESIGN-BUILD STATEWIDE
PIPE REPLACEMENT PROJECT
(BR 3-627 ON SAMMONS ROAD)

CONTRACT	BRIDGE NO.	3-627
T201707002	DESIGNED BY: HLW	
COUNTY		
SUSSEX	CHECKED BY: KSJ	

RIGHT-OF-WAY PLAN

SHEET NO. 12
TOTAL SHTS. 13

PLOTTED: 6/20/2018

Z:_2017\1702N0027_CULVERT_SITES\3-627_SAMMONS_CADD\MICROSTATION\REFERENCE\RW01.DGN