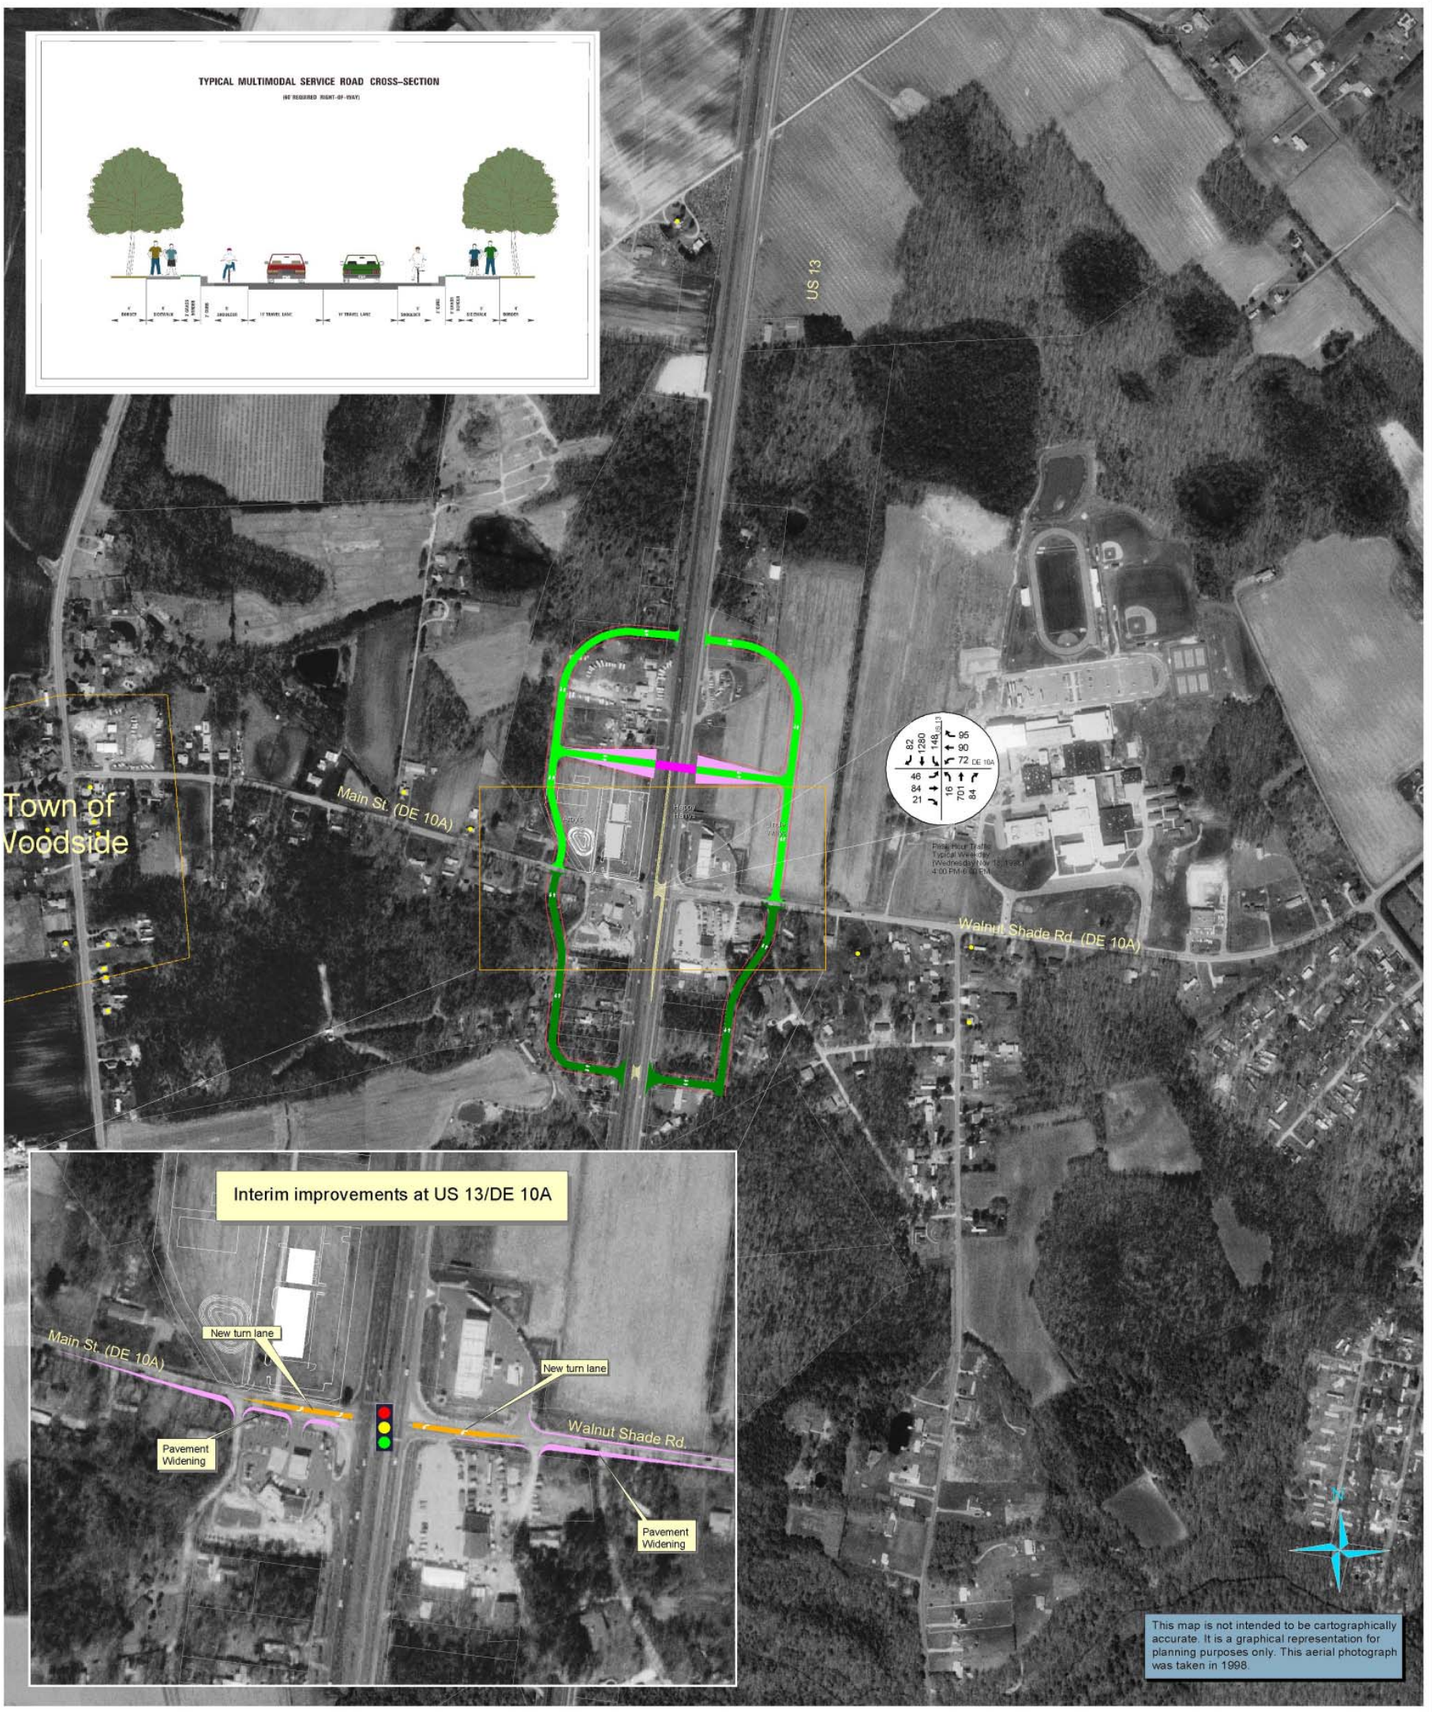

Woodside Improvements

US 13 Corridor Capacity Preservation Program

November 2001

200 0 200 400 600 800 1000 1200 Feet

Gannett Fleming

DelDOT

LEGEND

- Potential Historic Sites (SHPO)
- Municipal Boundary
- Wetlands
- Bridge Structure
- Bridge Embankment
- Closures
- Turn Lane Improvements
- Service Roads
- Service Roads - PHASE II
- Proposed Right-of-Way