Typical Approach Signing for Single-Lane Entry Roundabouts
(DelDOT MUTCD Only)

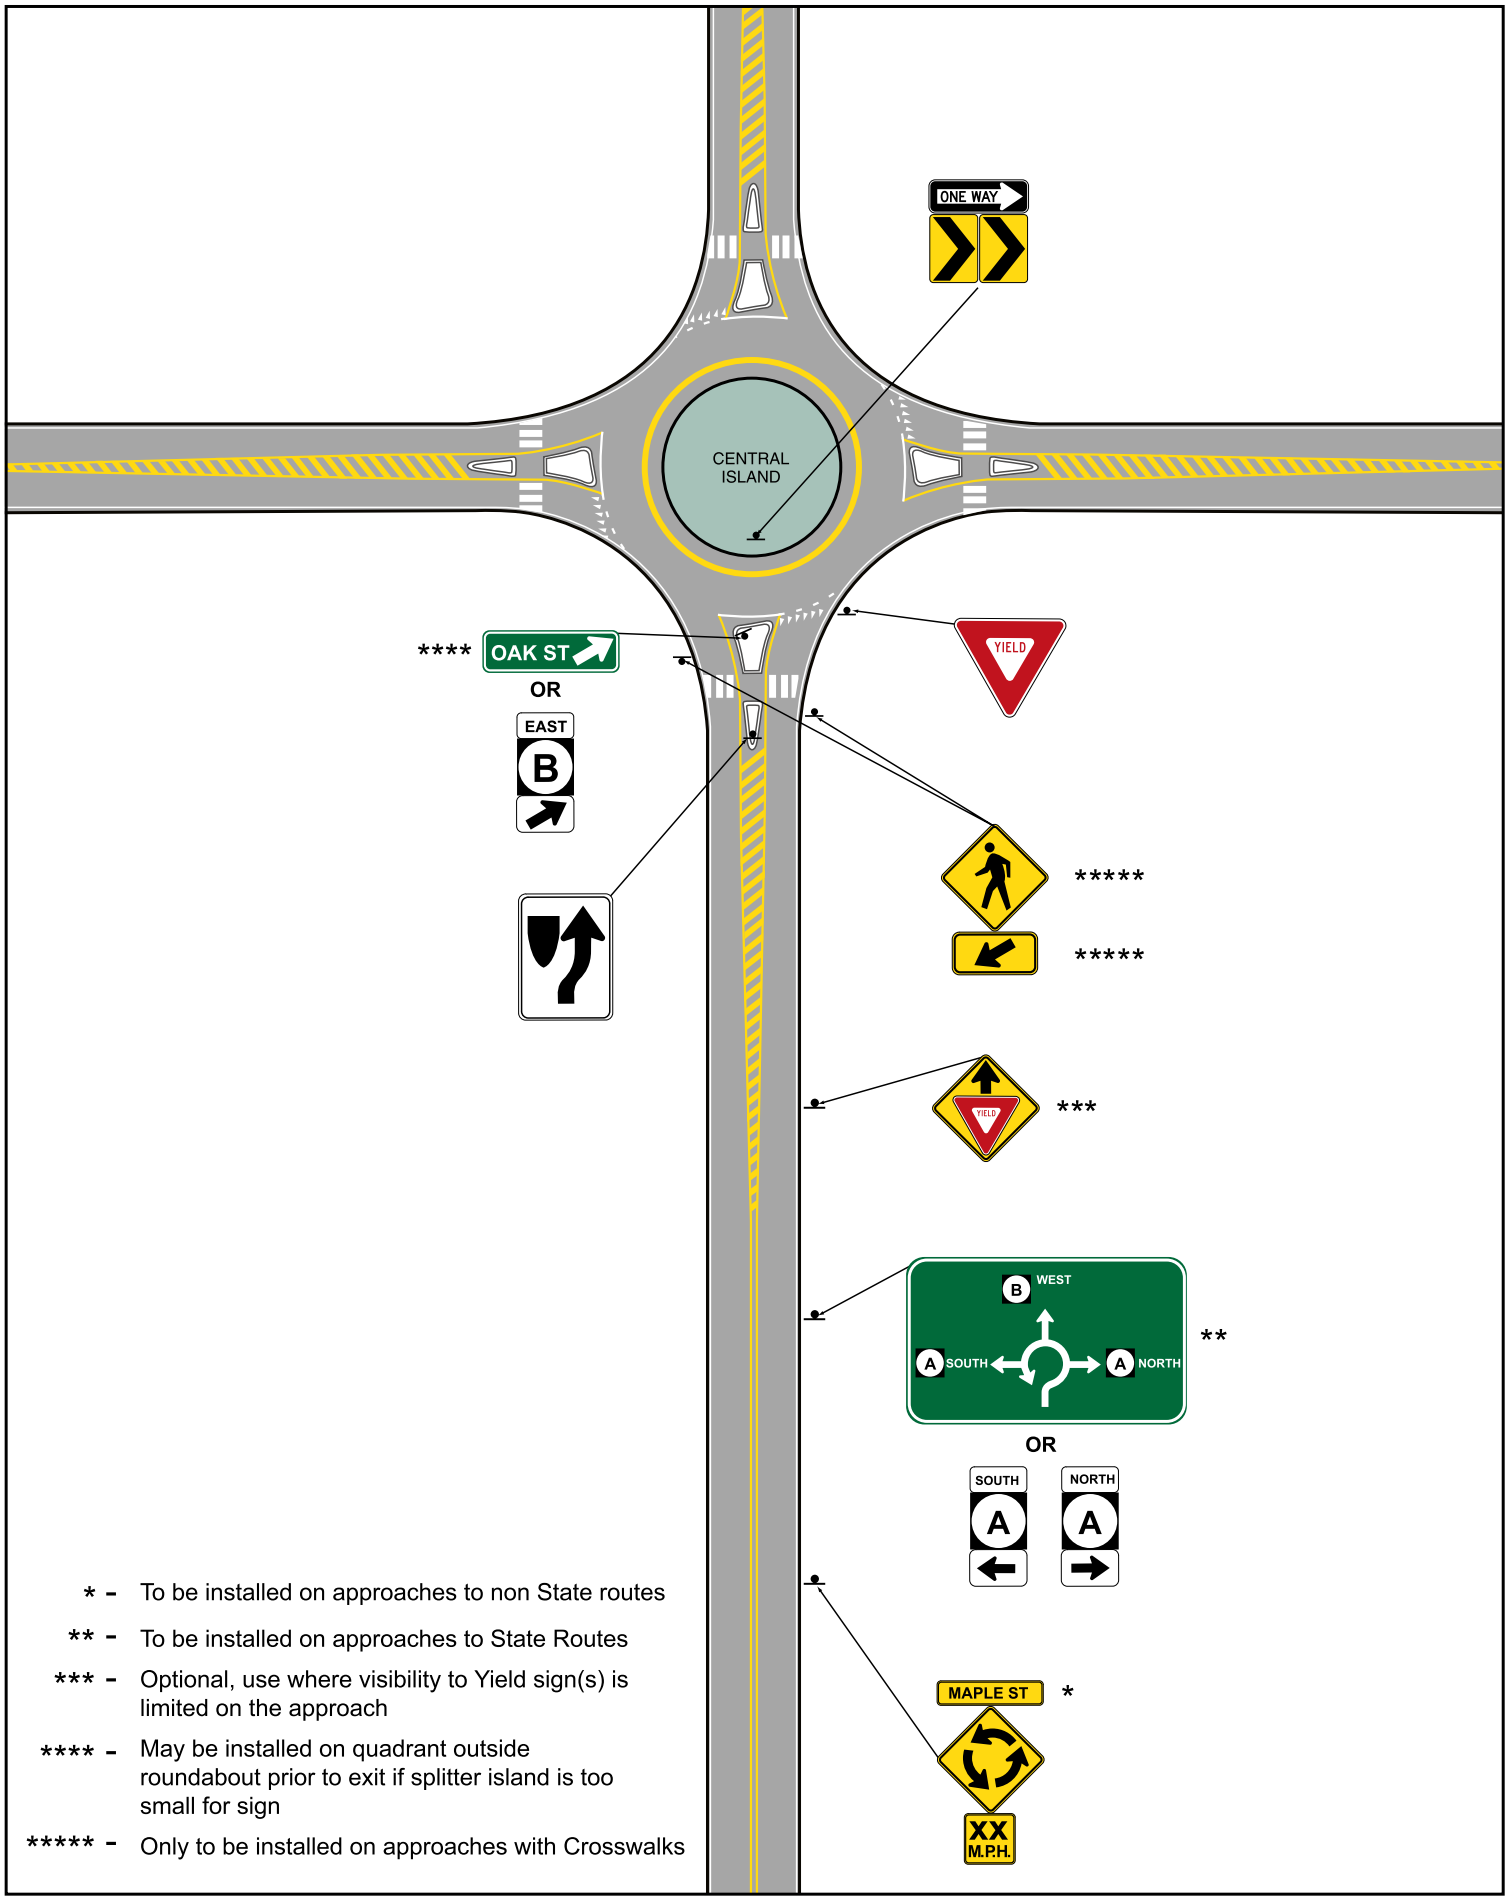

* - To be installed on approaches to non State routes

** - To be installed on approaches to State Routes

*** - Optional, use where visibility to Yield sign(s) is limited on the approach

**** - May be installed on quadrant outside roundabout prior to exit if splitter island is too small for sign

***** - Only to be installed on approaches with Crosswalks