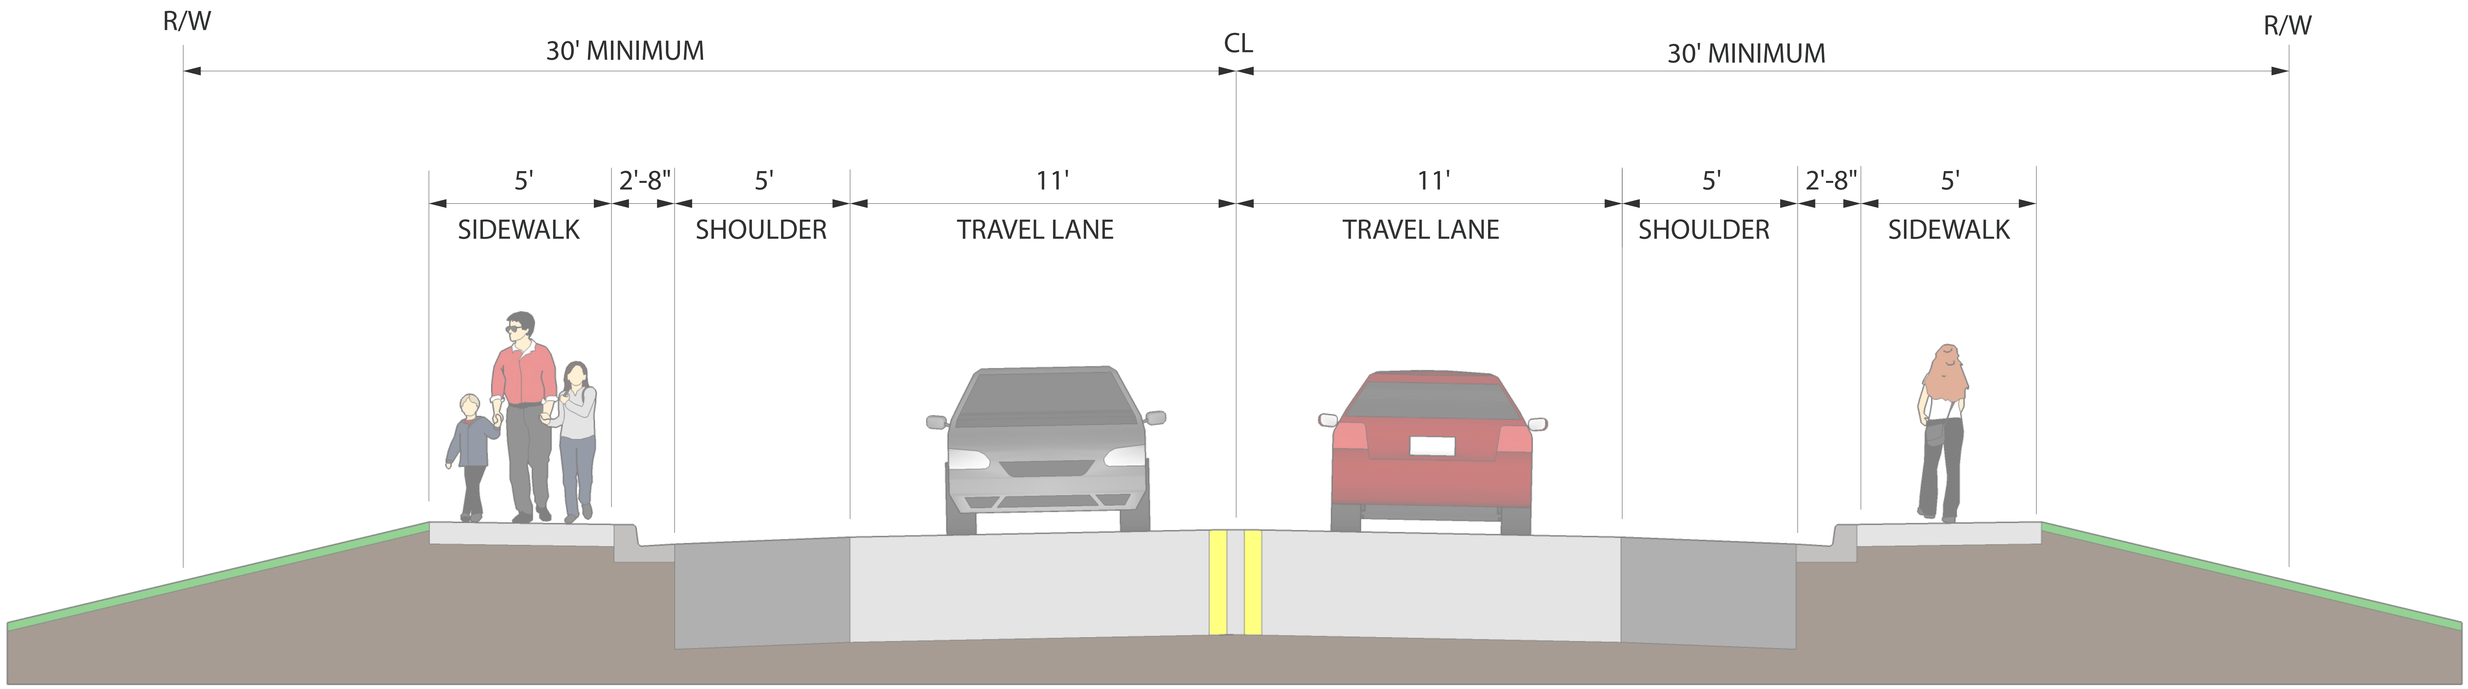

CARTER ROAD
SOUTH STREET TO MILL CREEK BRIDGE

STA. 31+00 TO STA. 51+86