PREPARED BY:

CENTURY ENGINEERING

CONSULTING ENGINEERS, SURVEYORS
4134 N. DUPONT HWY.
DOVER, DELAWARE 19901
(302) 734-9188

DelDOT

CITY OF WILMINGTON, BAYARD SQUARE ENHANCEMENTS

MAPPING IS BASED ON 2007 STATE OF DELAWARE ORTHO PHOTOS. ALL INFORMATION SHOWN IS FOR DISPLAY PURPOSES ONLY.

20 SCALE (60"X30")
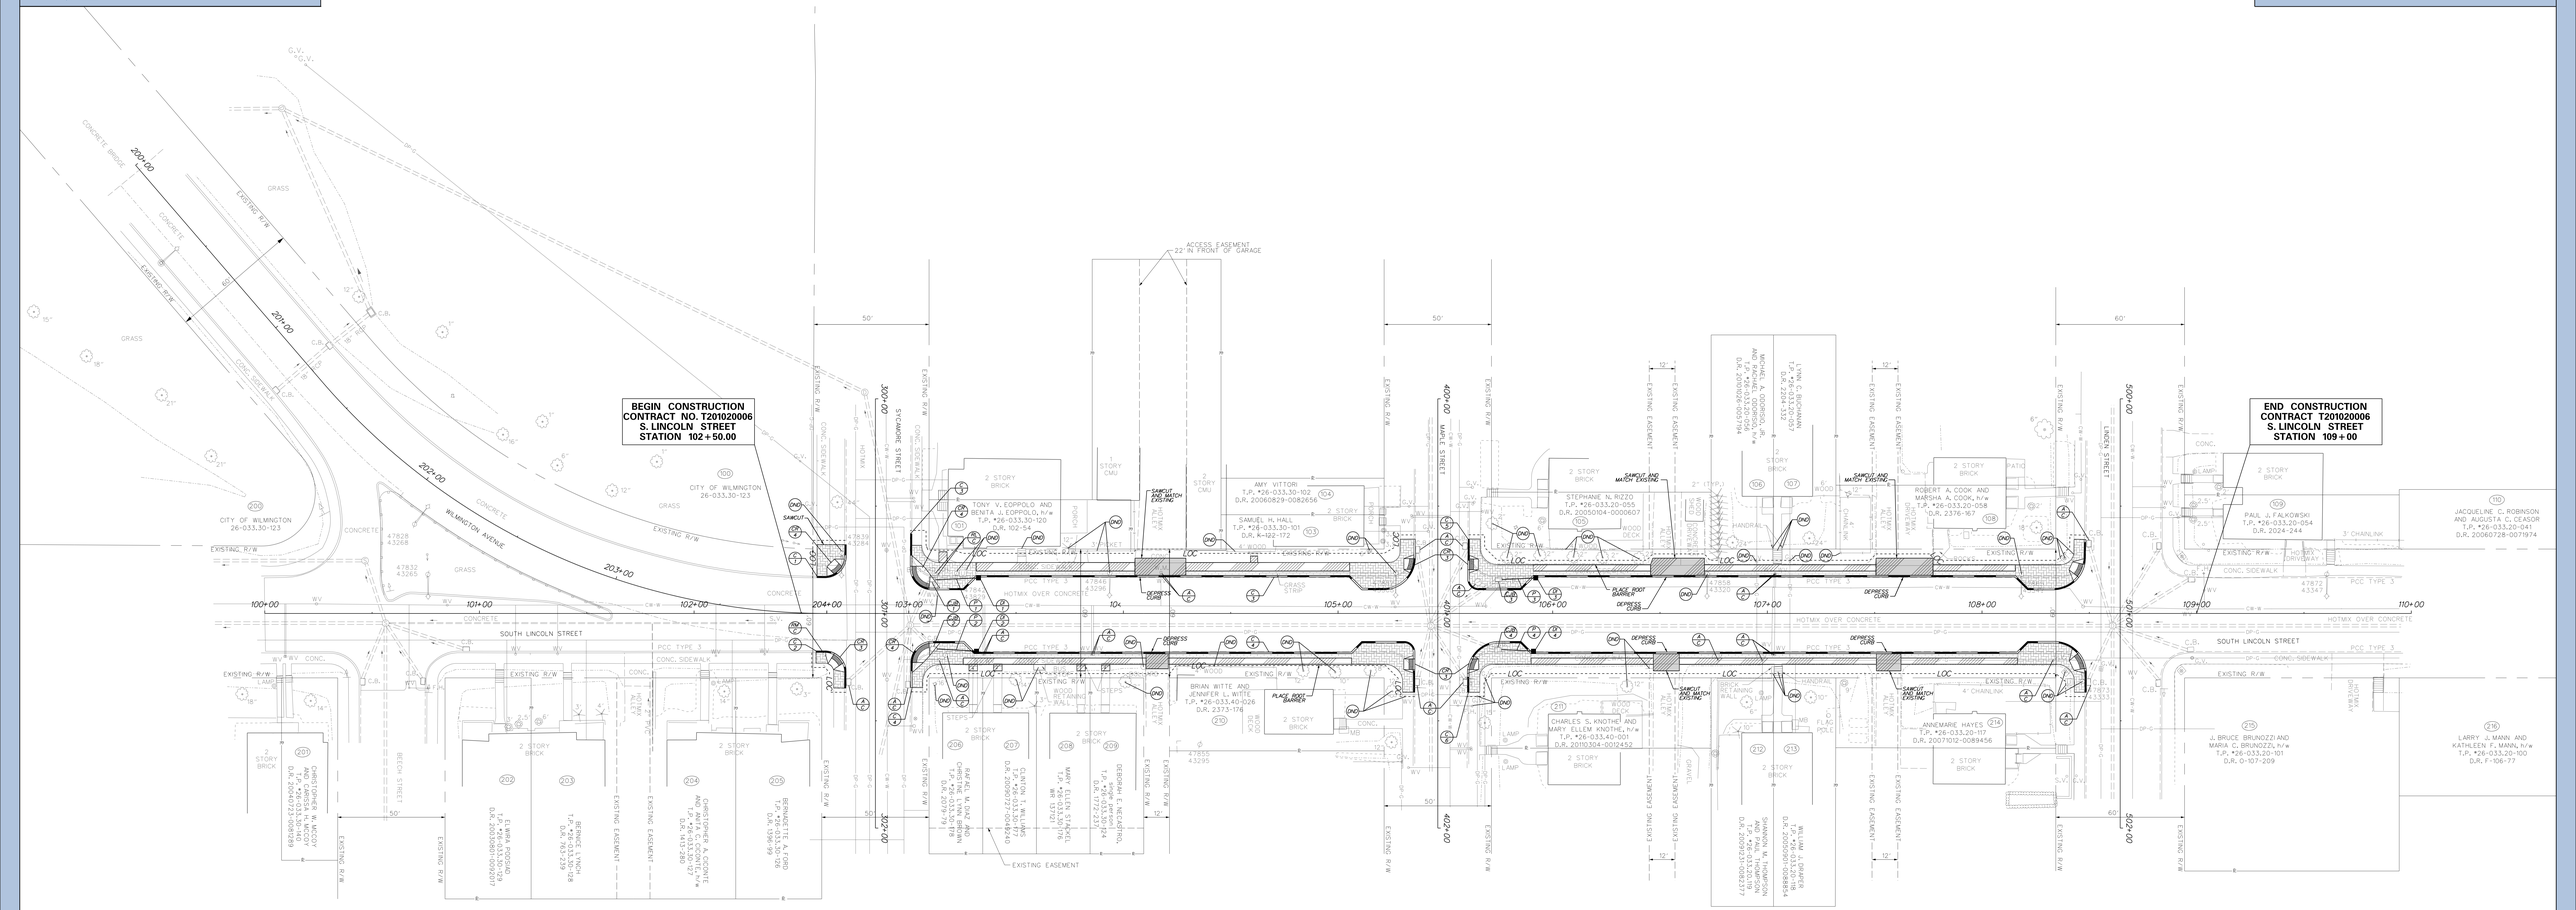
JUNE 2011