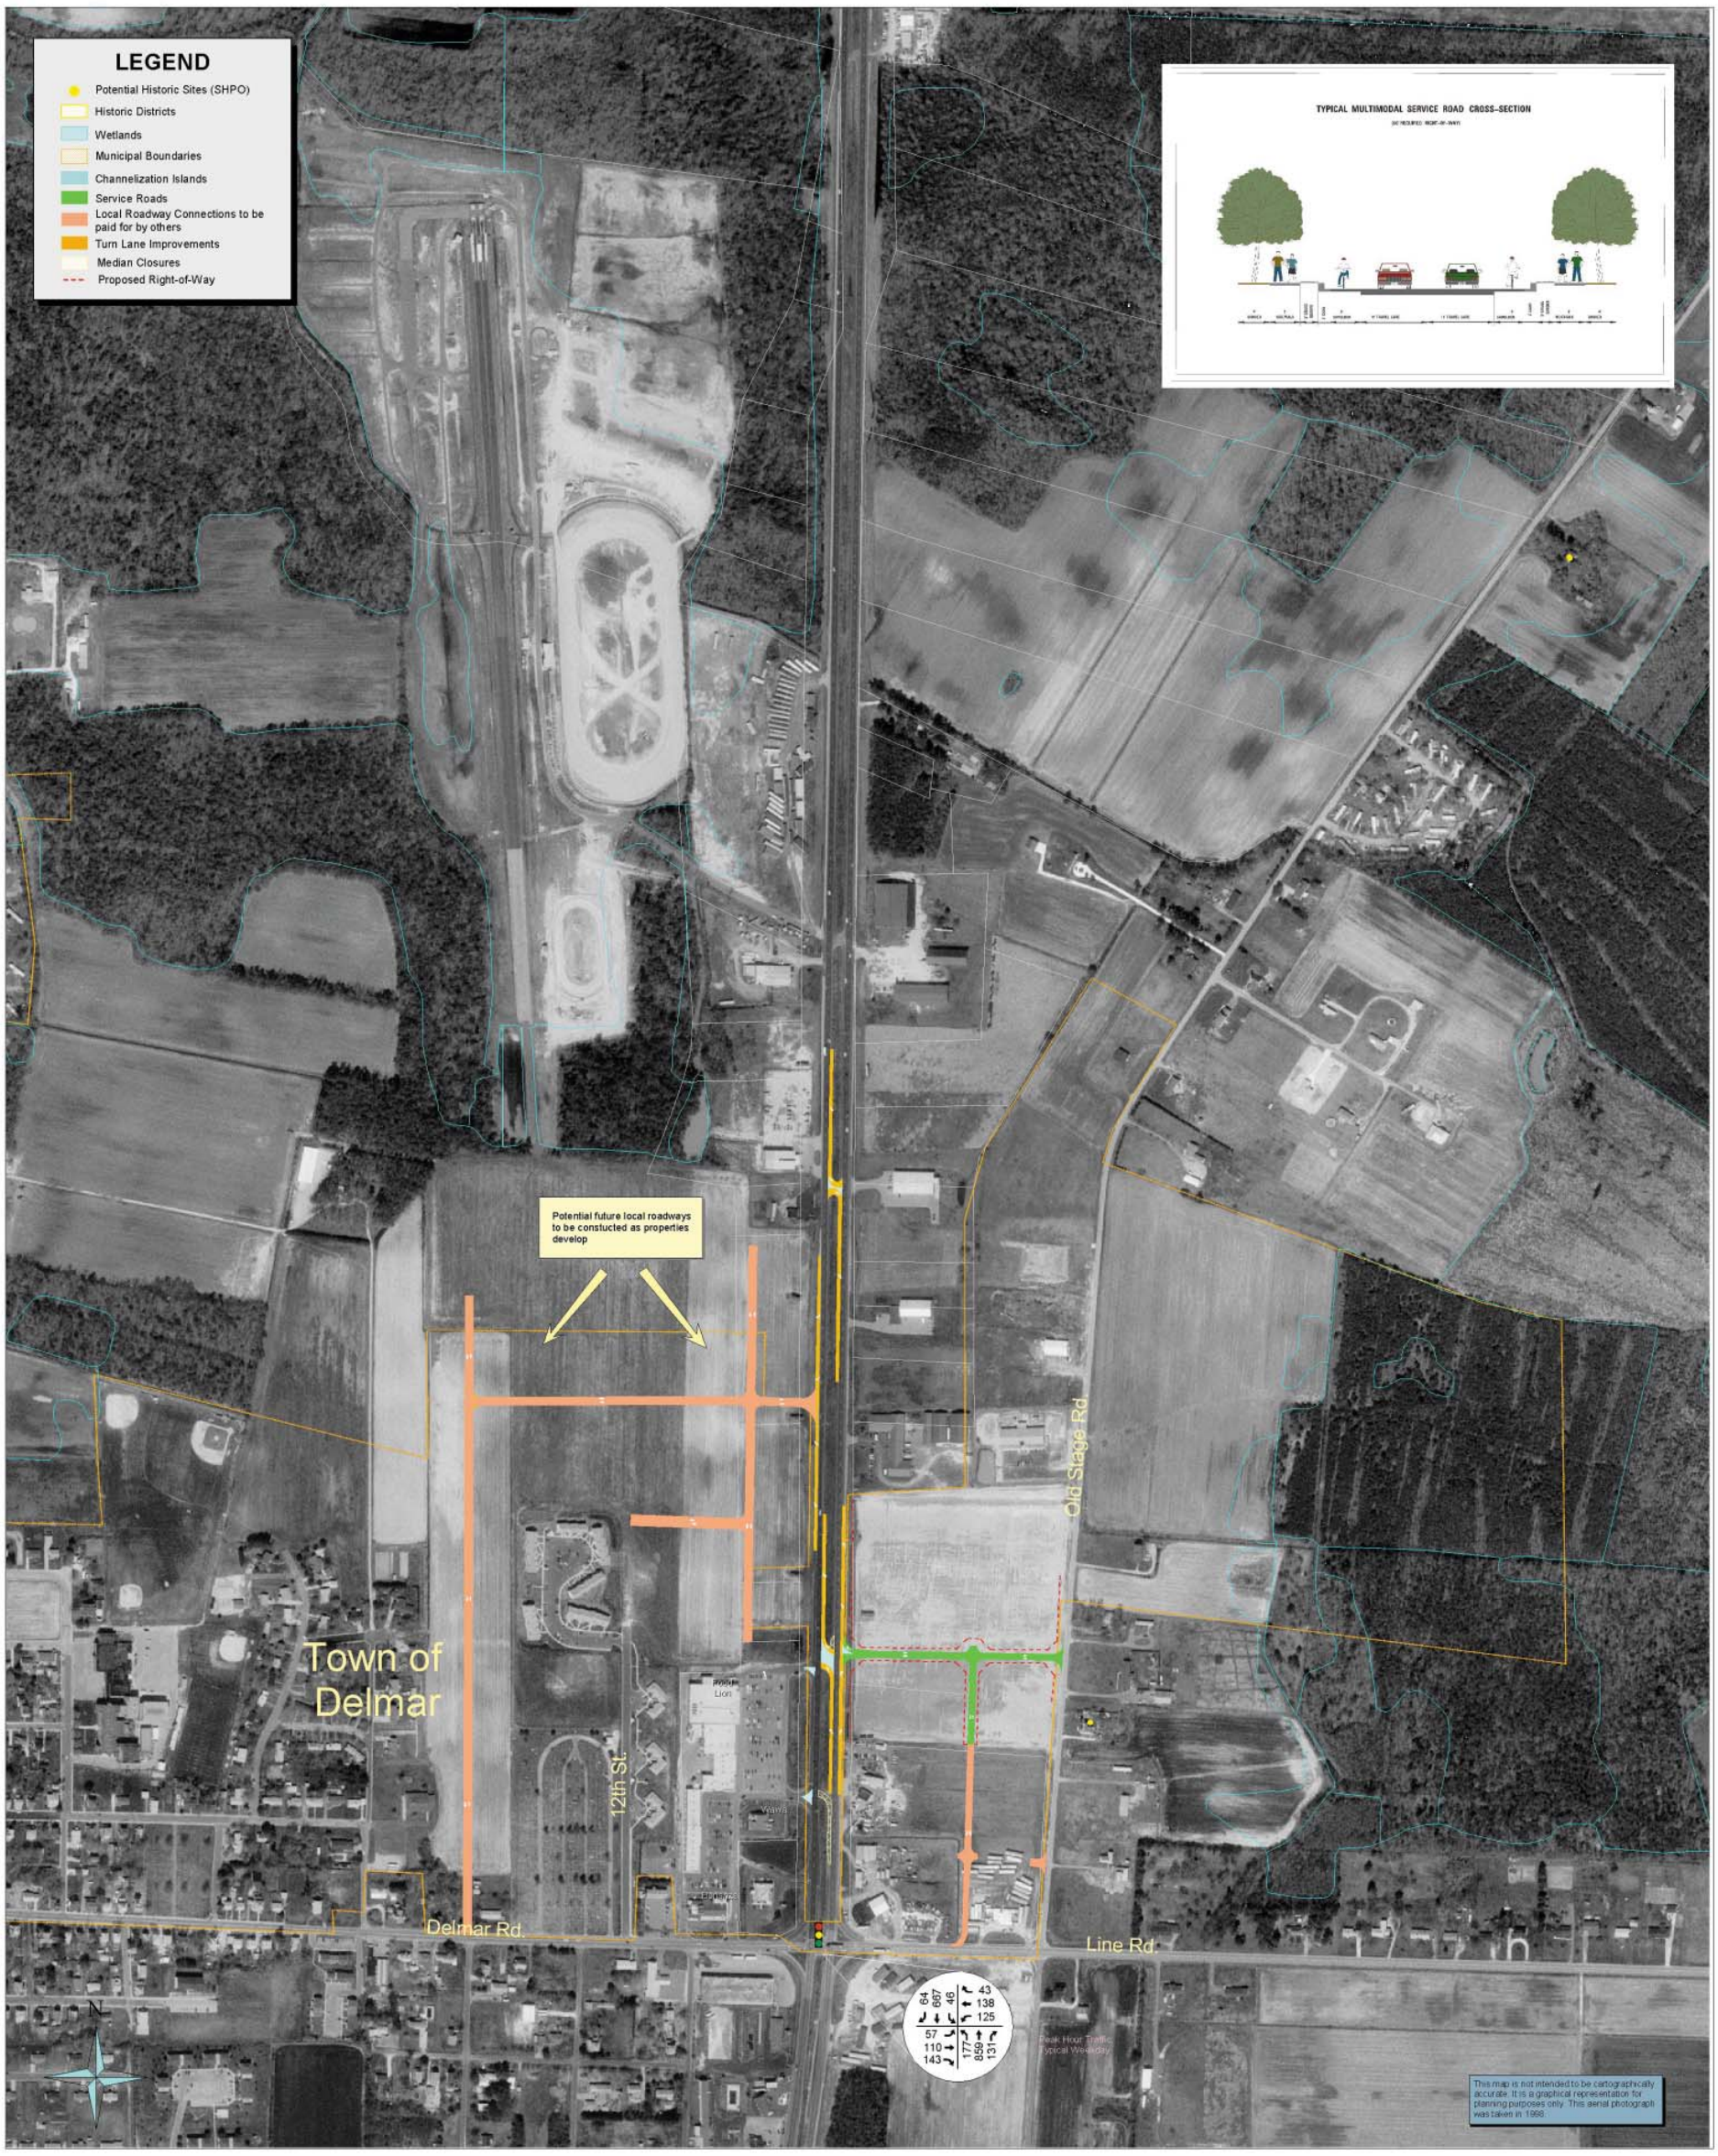

Delmar Plan

US 13 Corridor Capacity Preservation Program

November 2001

200 0 200 400 600 800 1000 Feet

Gannett Fleming

DelDOT

LEGEND
Potential Historic Sites (SHPO)
Historic Districts
Wetlands
Municipal Boundaries
Channelization Islands
Service Roads
Local Roadway Connections to be paid for by others
Turn Lane Improvements
Median Closures
Proposed Right-of-Way