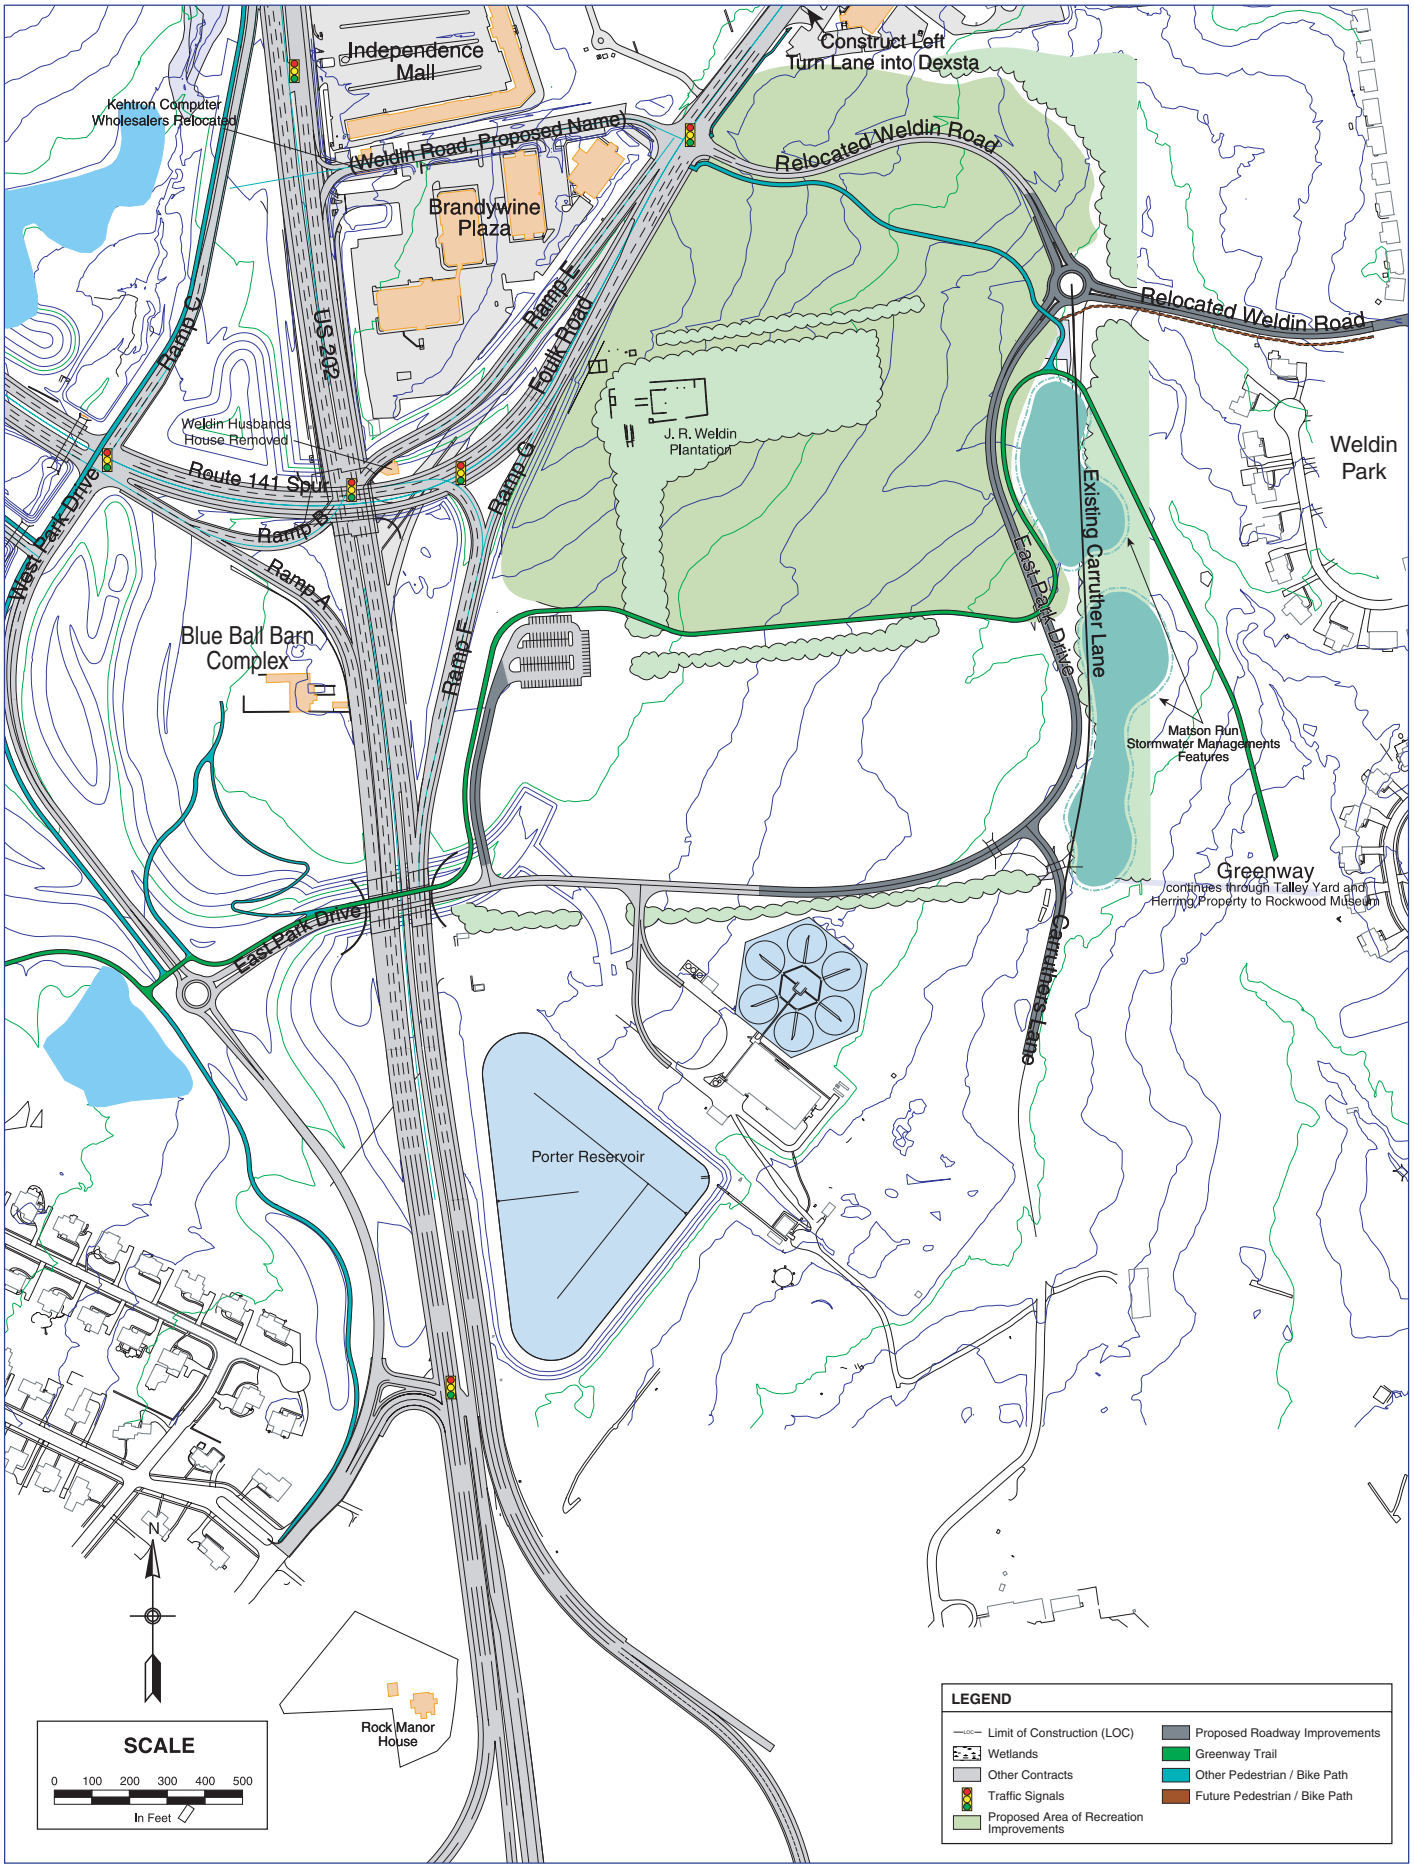
Independence Mall
Construct Left Turn Lane into Dexsta
Kehtron Computer Wholesalers Relocated
(Weldin Road, Proposed Name)
Relocated Weldin Road
Brandywine Plaza
Relocated Weldin Road
Ramp C
US 202
Ramp E
Foulk Road
J. R. Weldin Plantation
Weldin Husbands House Removed
Weldin Park
Route 141 Spur
West Park Drive
Ramp B
Ramp G
Ramp A
Existing Carruther Lane
East Park Drive
Blue Ball Barn Complex
Ramp F
Matson Run Stormwater Management Features
Greenway
continues through Talley Yard and Herring Property to Rockwood Museum
East Park Drive
Carruthers Lane
Porter Reservoir
N
SCALE
0 100 200 300 400 500
In Feet
Rock Manor House
LEGEND
Limit of Construction (LOC)
Wetlands
Other Contracts
Traffic Signals
Proposed Area of Recreation Improvements
Proposed Roadway Improvements
Greenway Trail
Other Pedestrian / Bike Path
Future Pedestrian / Bike Path