McCormick Taylor
Engineers & Planners Since 1946
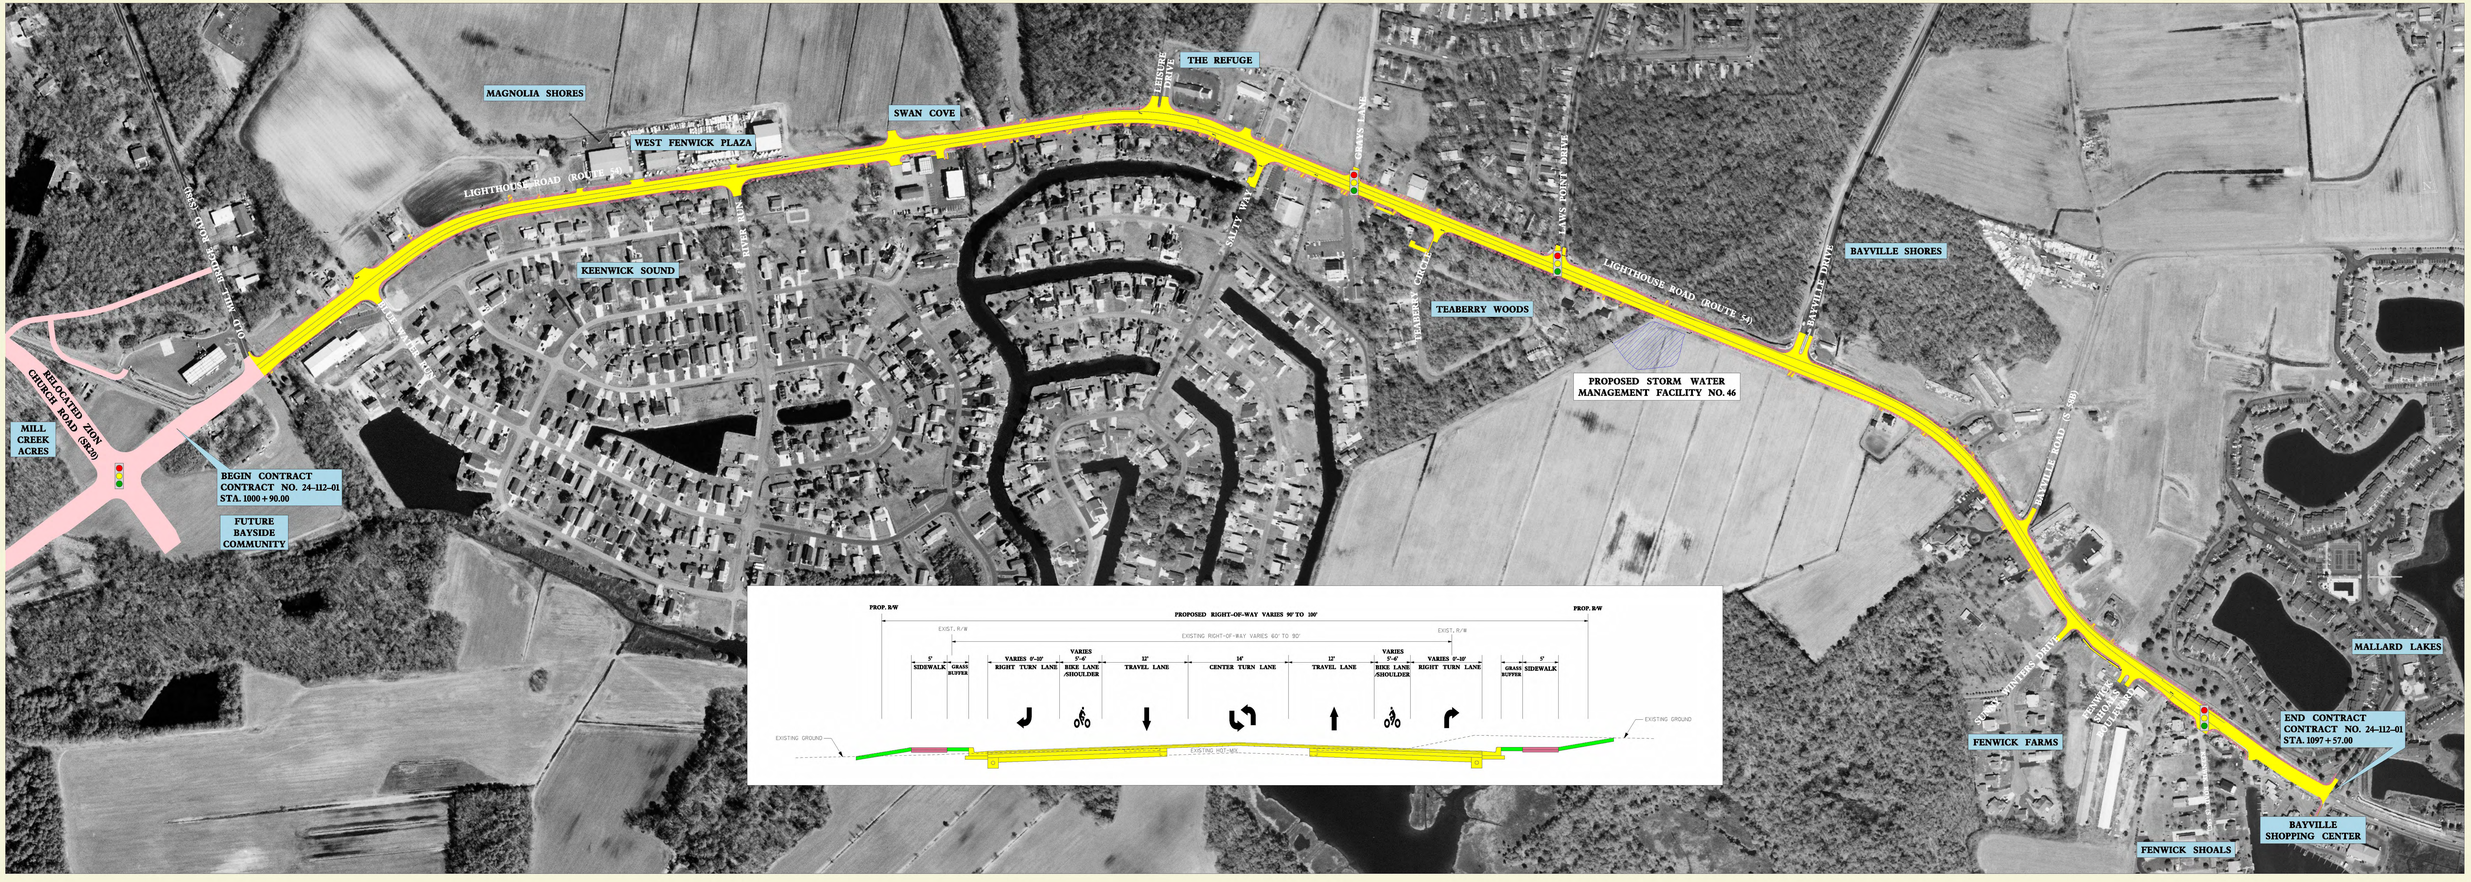
LIGHTHOUSE ROAD (ROUTE 54) MAINLINE IMPROVEMENTS