CHRISTINA RIVER BRIDGE & APPROACHES

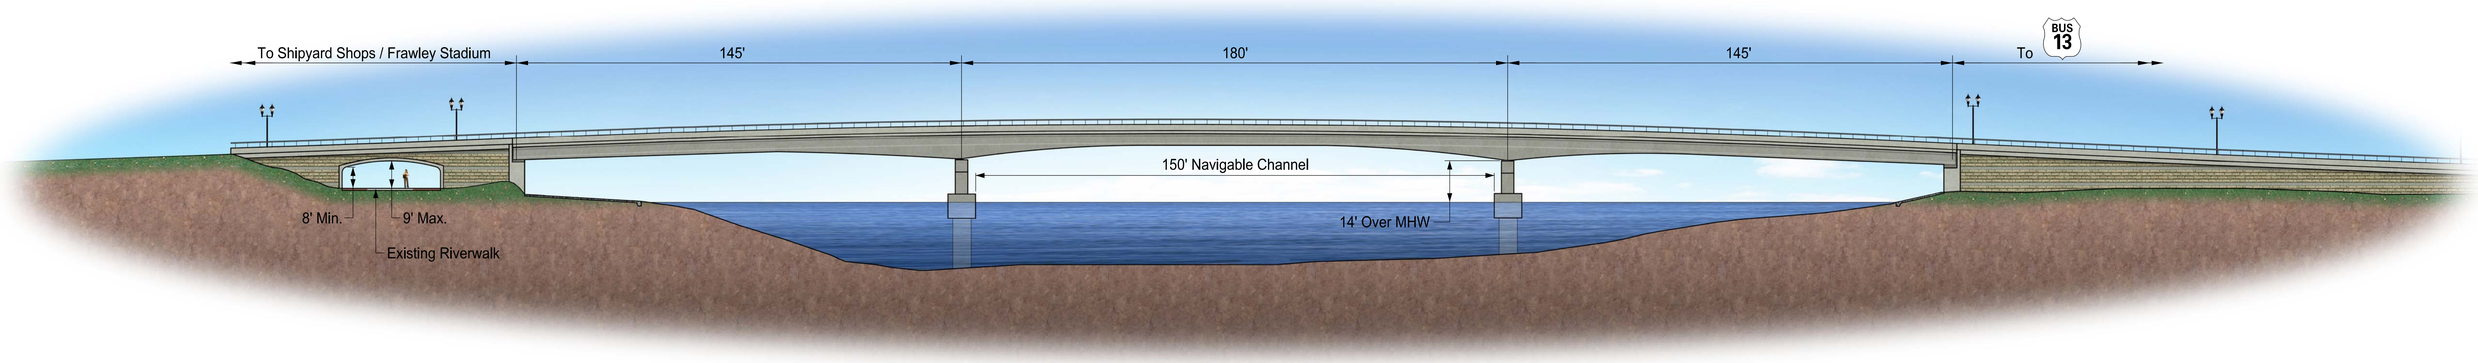

ELEVATION

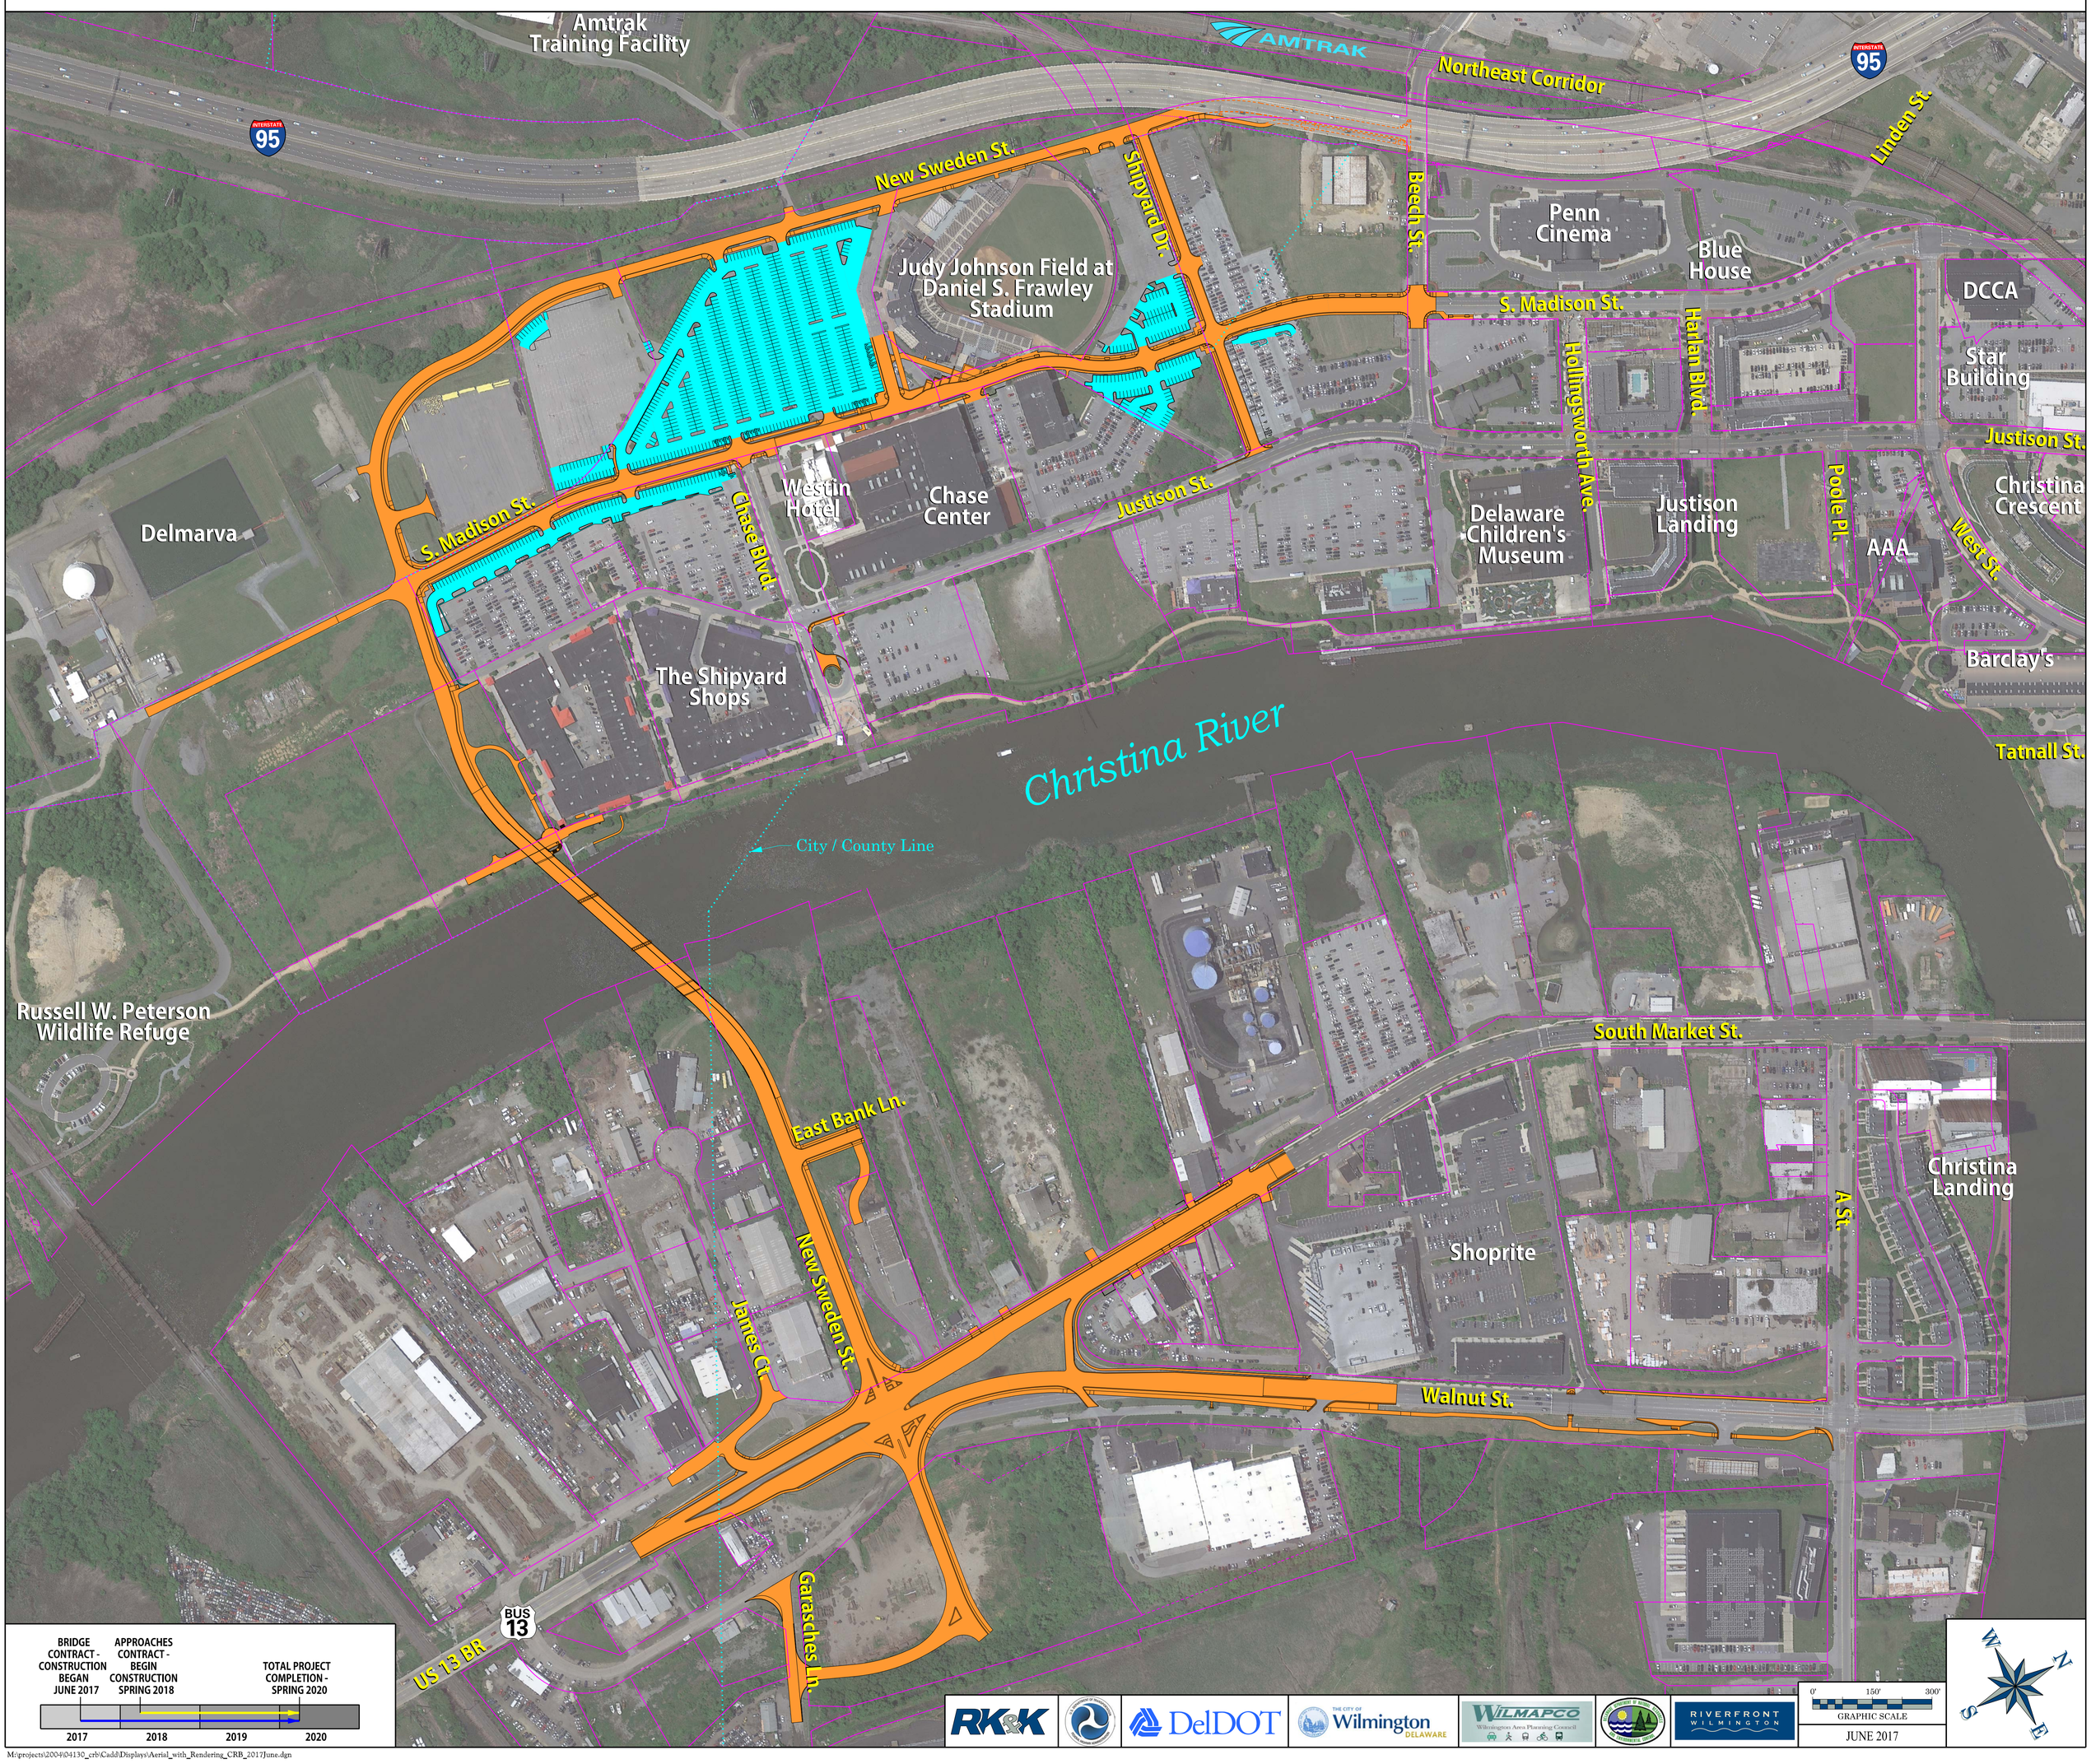

M:\projects\2004\04130_crb\Cadd\Displays\Aerial_with_Rendering_CRB_2017June.dgn