CHRISTINA RIVER BRIDGE & APPROACHES

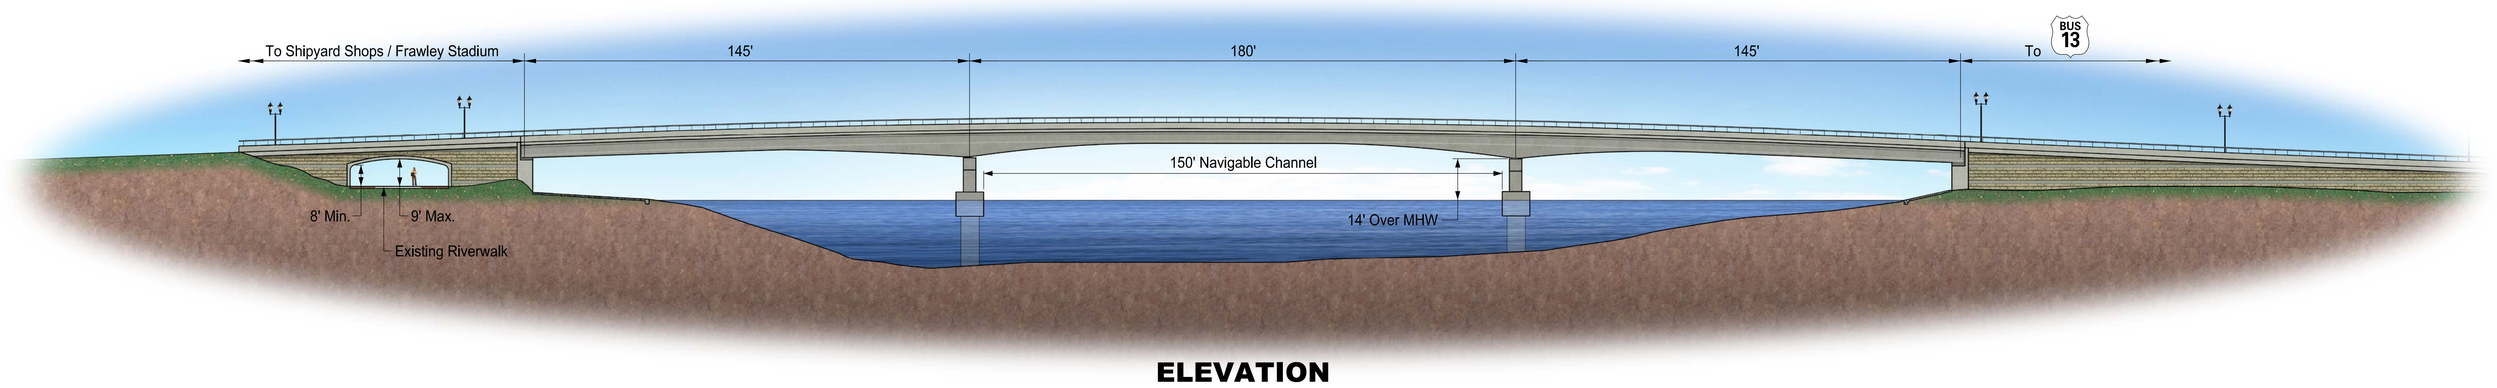

ELEVATION

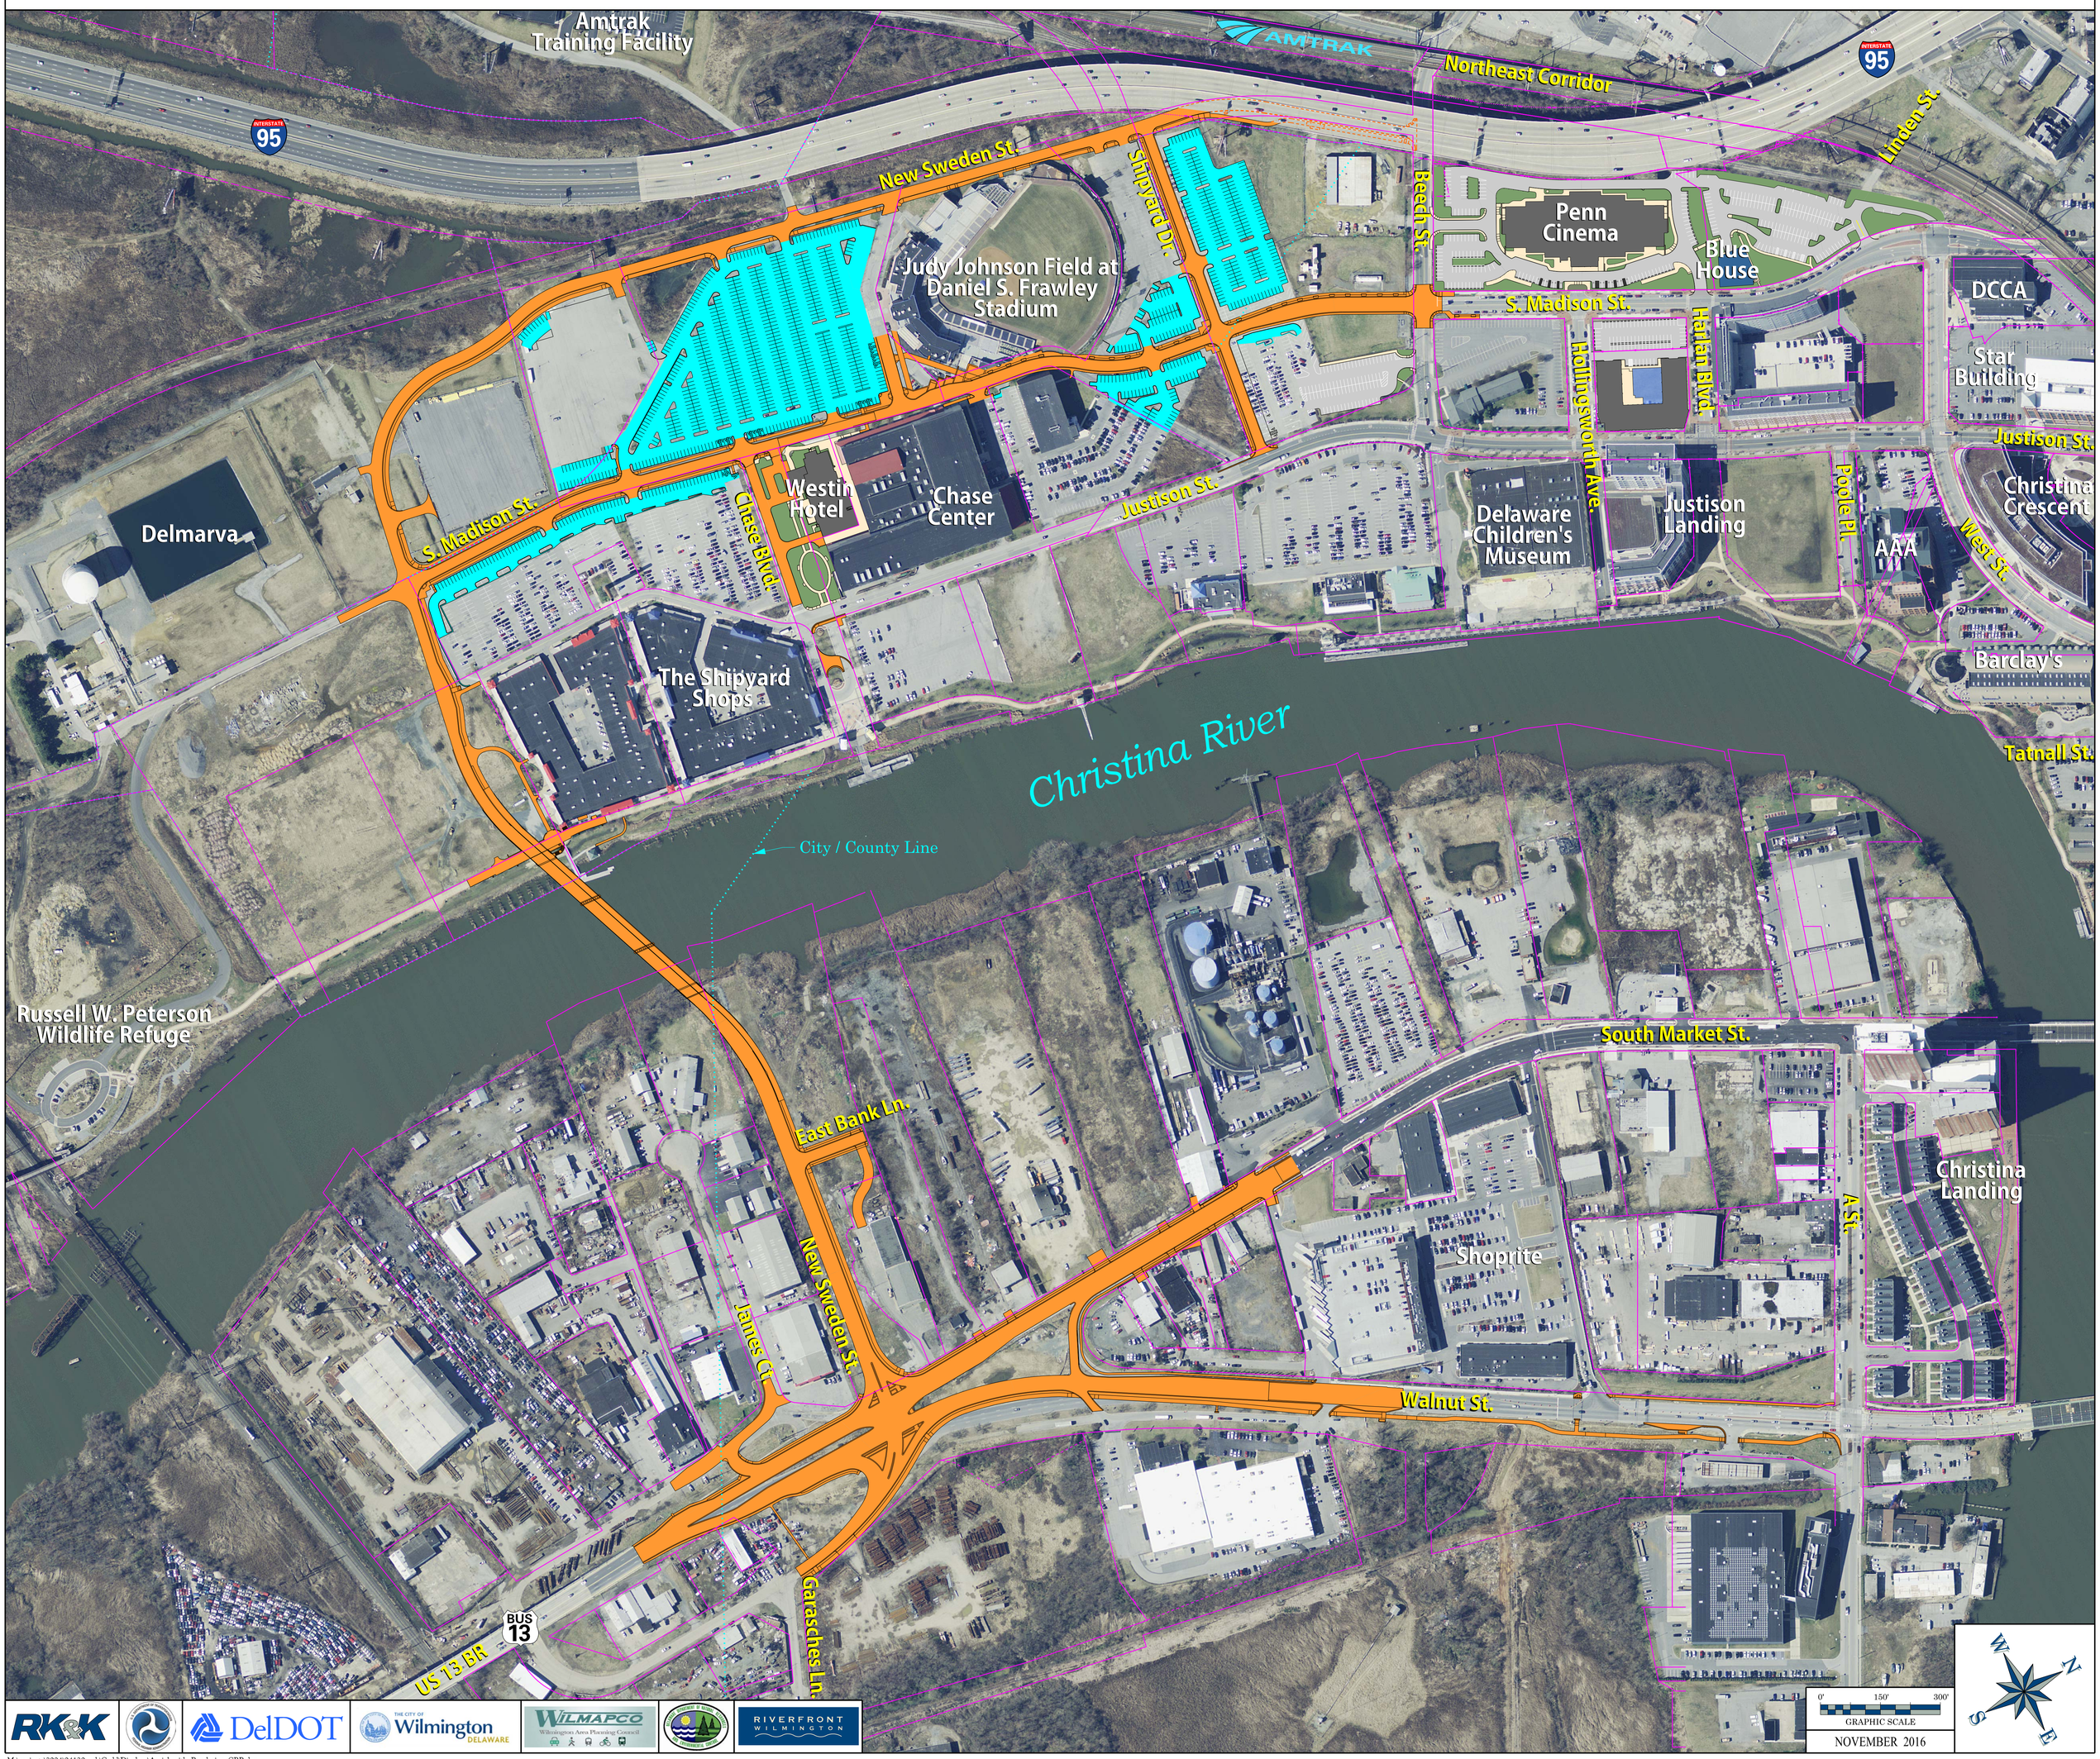

RK&K · DelDOT · The City of Wilmington Delaware · WILMAPCO Wilmington Area Planning Council · Riverfront Wilmington

M:\projects\2004\04130_crb\Cadd\Displays\Aerial_with_Rendering_CRB.dgn