LUMS POND MAIN ENTRANCE

PLAN

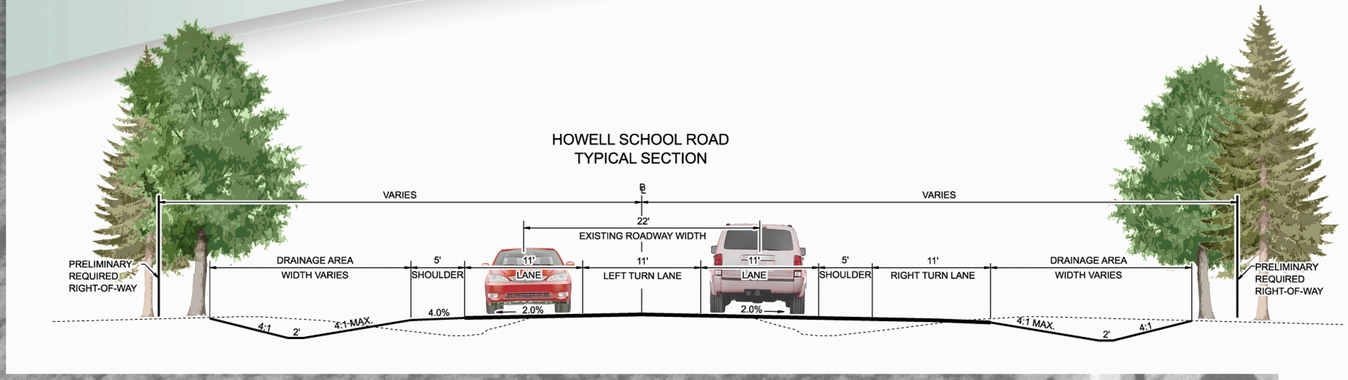

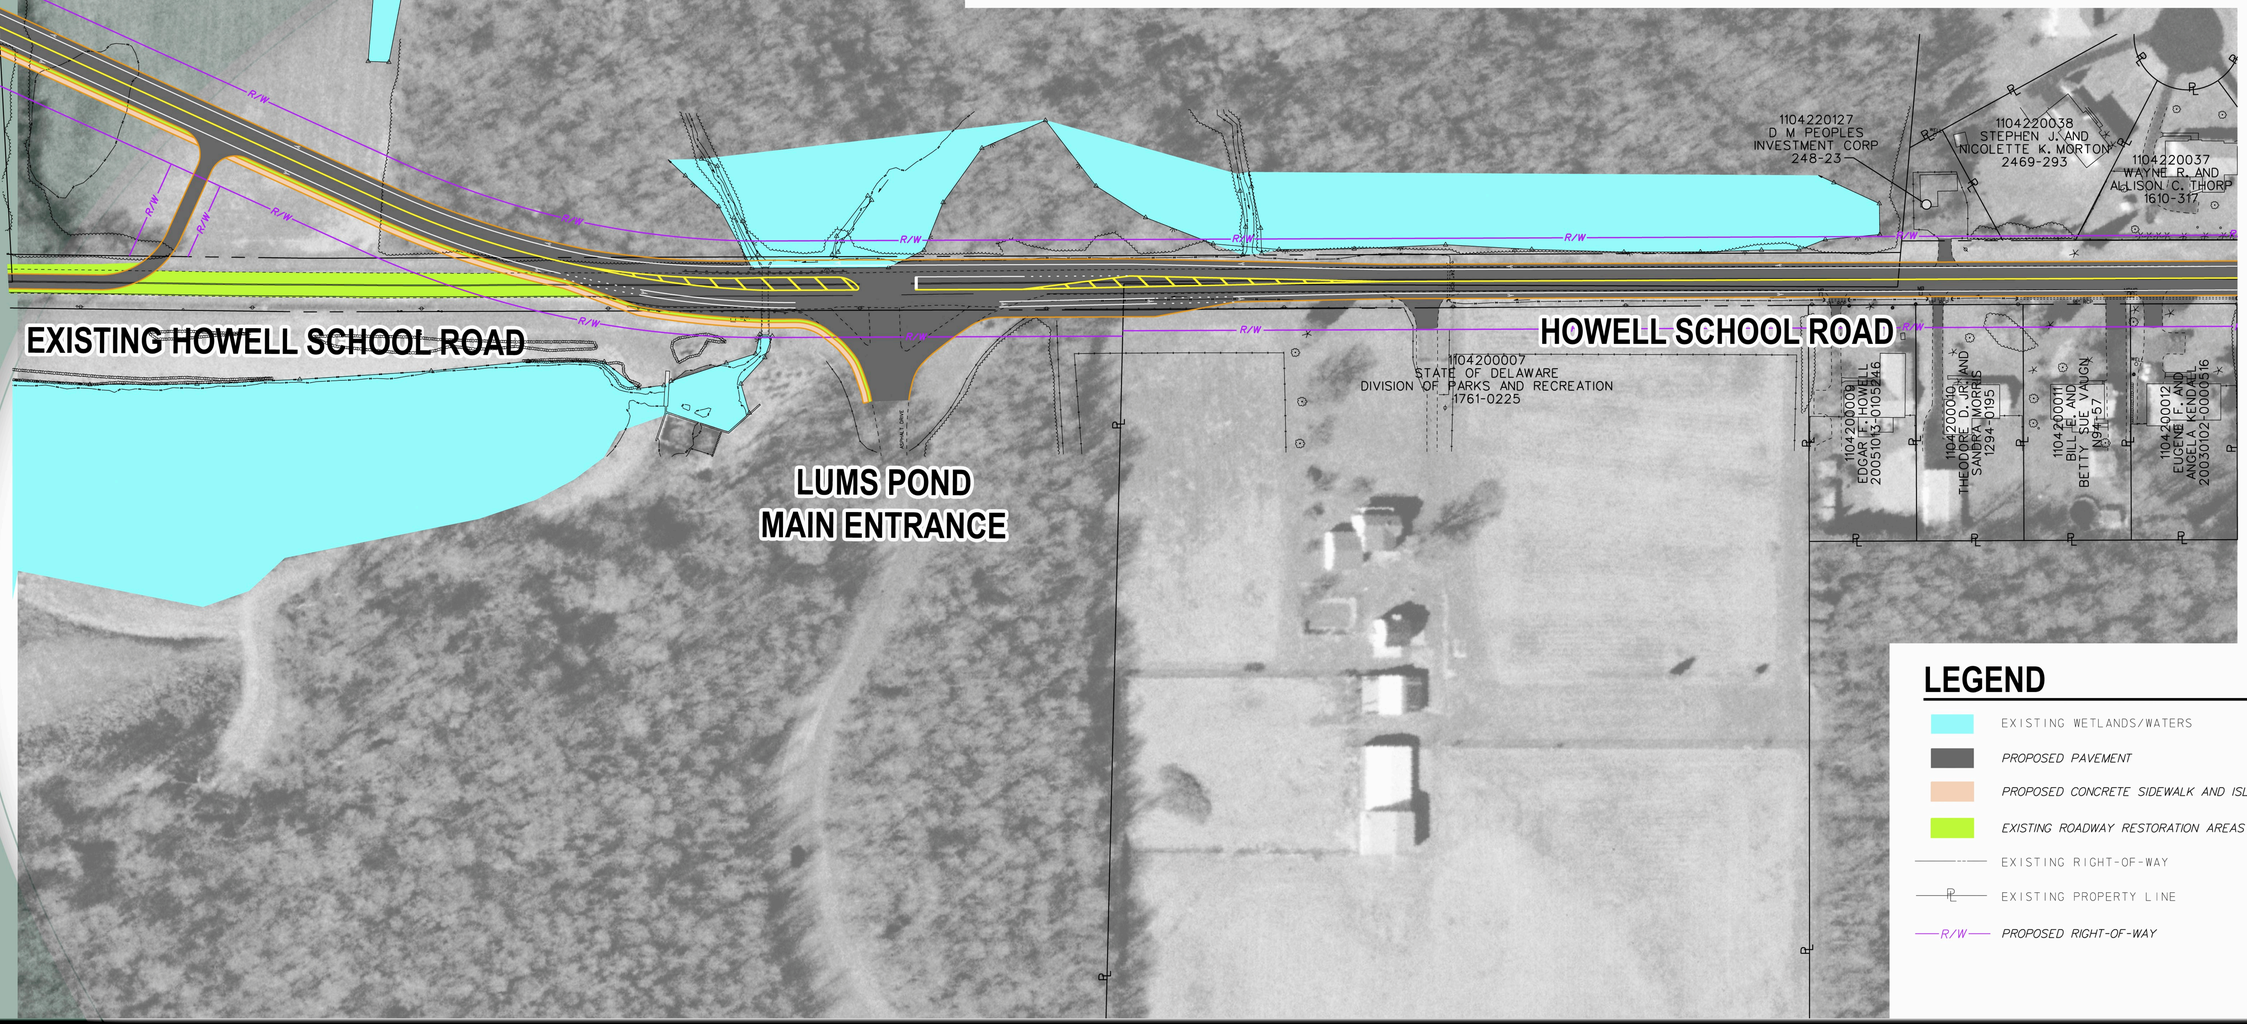

LEGEND

- EXISTING WETLANDS/WATERS
- PROPOSED PAVEMENT
- PROPOSED CONCRETE SIDEWALK AND ISLANDS
- EXISTING ROADWAY RESTORATION AREAS
- EXISTING RIGHT-OF-WAY
- EXISTING PROPERTY LINE
- R/W — PROPOSED RIGHT-OF-WAY

Delaware Department of Transportation

HOWELL SCHOOL ROAD IMPROVEMENTS
STATE ROUTE 896 TO STATE ROUTE 71

Pennoni