CARAVEL WOODS TO WOODS ROAD

PLAN

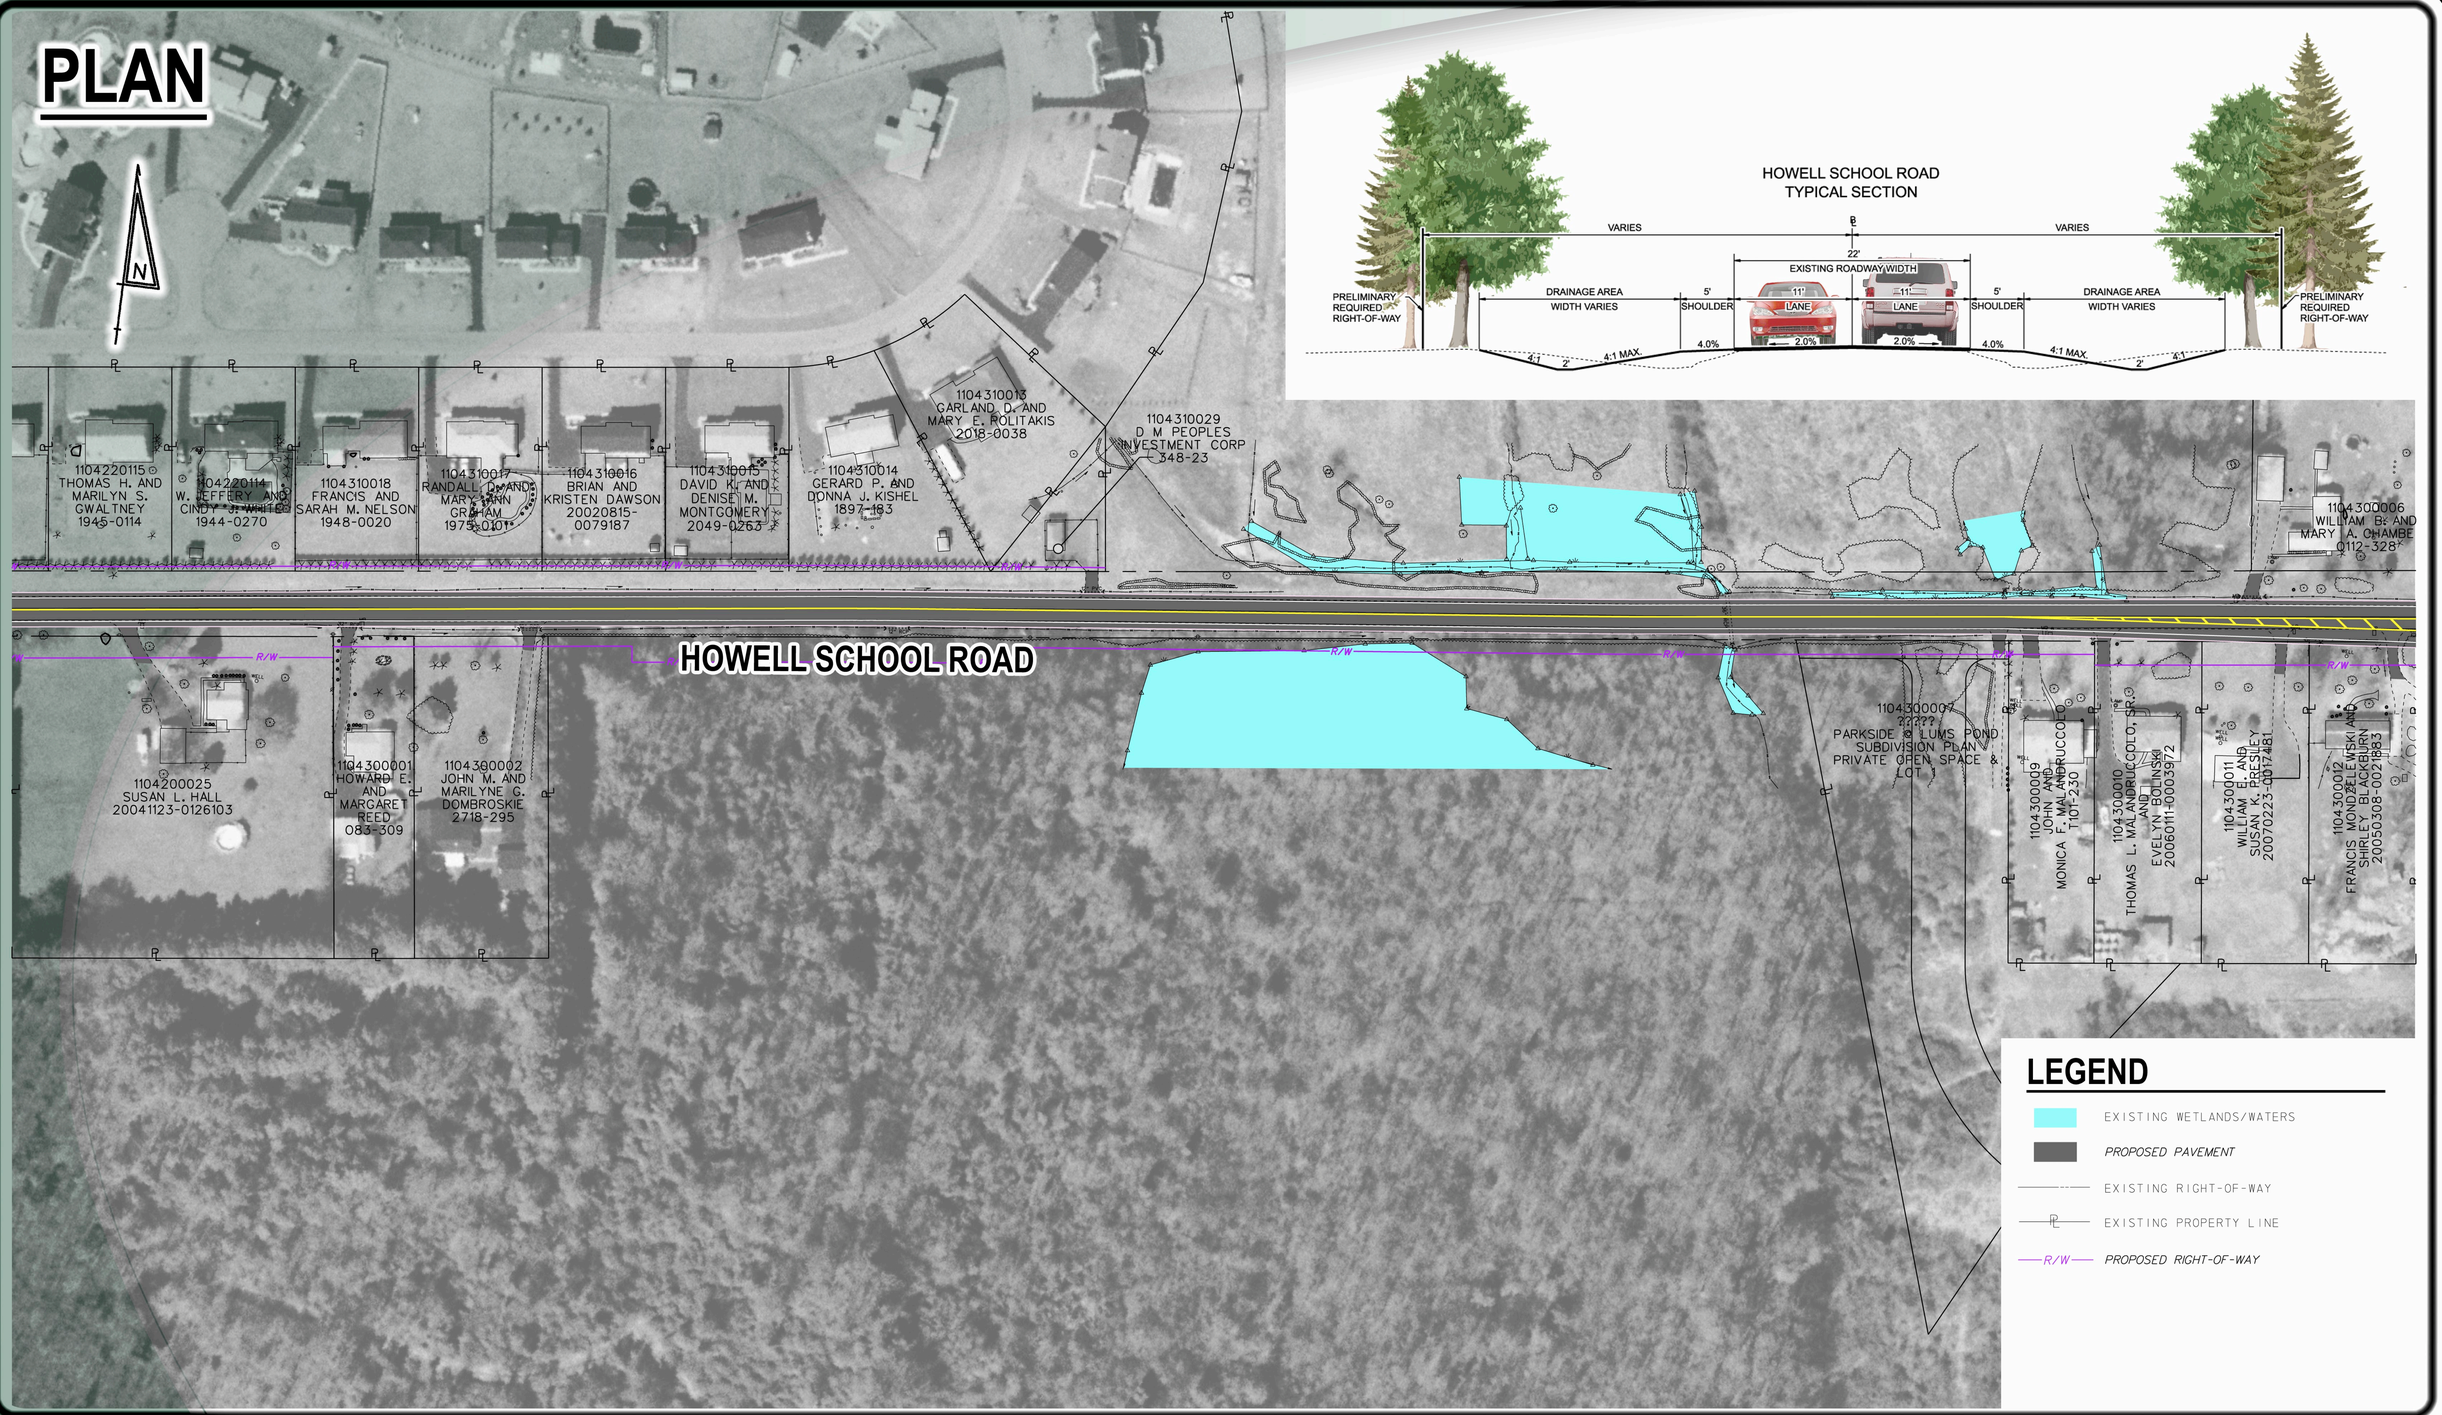

LEGEND

- EXISTING WETLANDS/WATERS
- *PROPOSED PAVEMENT*
- EXISTING RIGHT-OF-WAY
- EXISTING PROPERTY LINE
- *R/W* *PROPOSED RIGHT-OF-WAY*

Delaware Department of Transportation

HOWELL SCHOOL ROAD IMPROVEMENTS
STATE ROUTE 896 TO STATE ROUTE 71

Pennoni