HEP SR273 AND RED MILL ROAD INTERSECTION IMPROVEMENTS

INTERSECTION IMPROVEMENTS

DelDOT

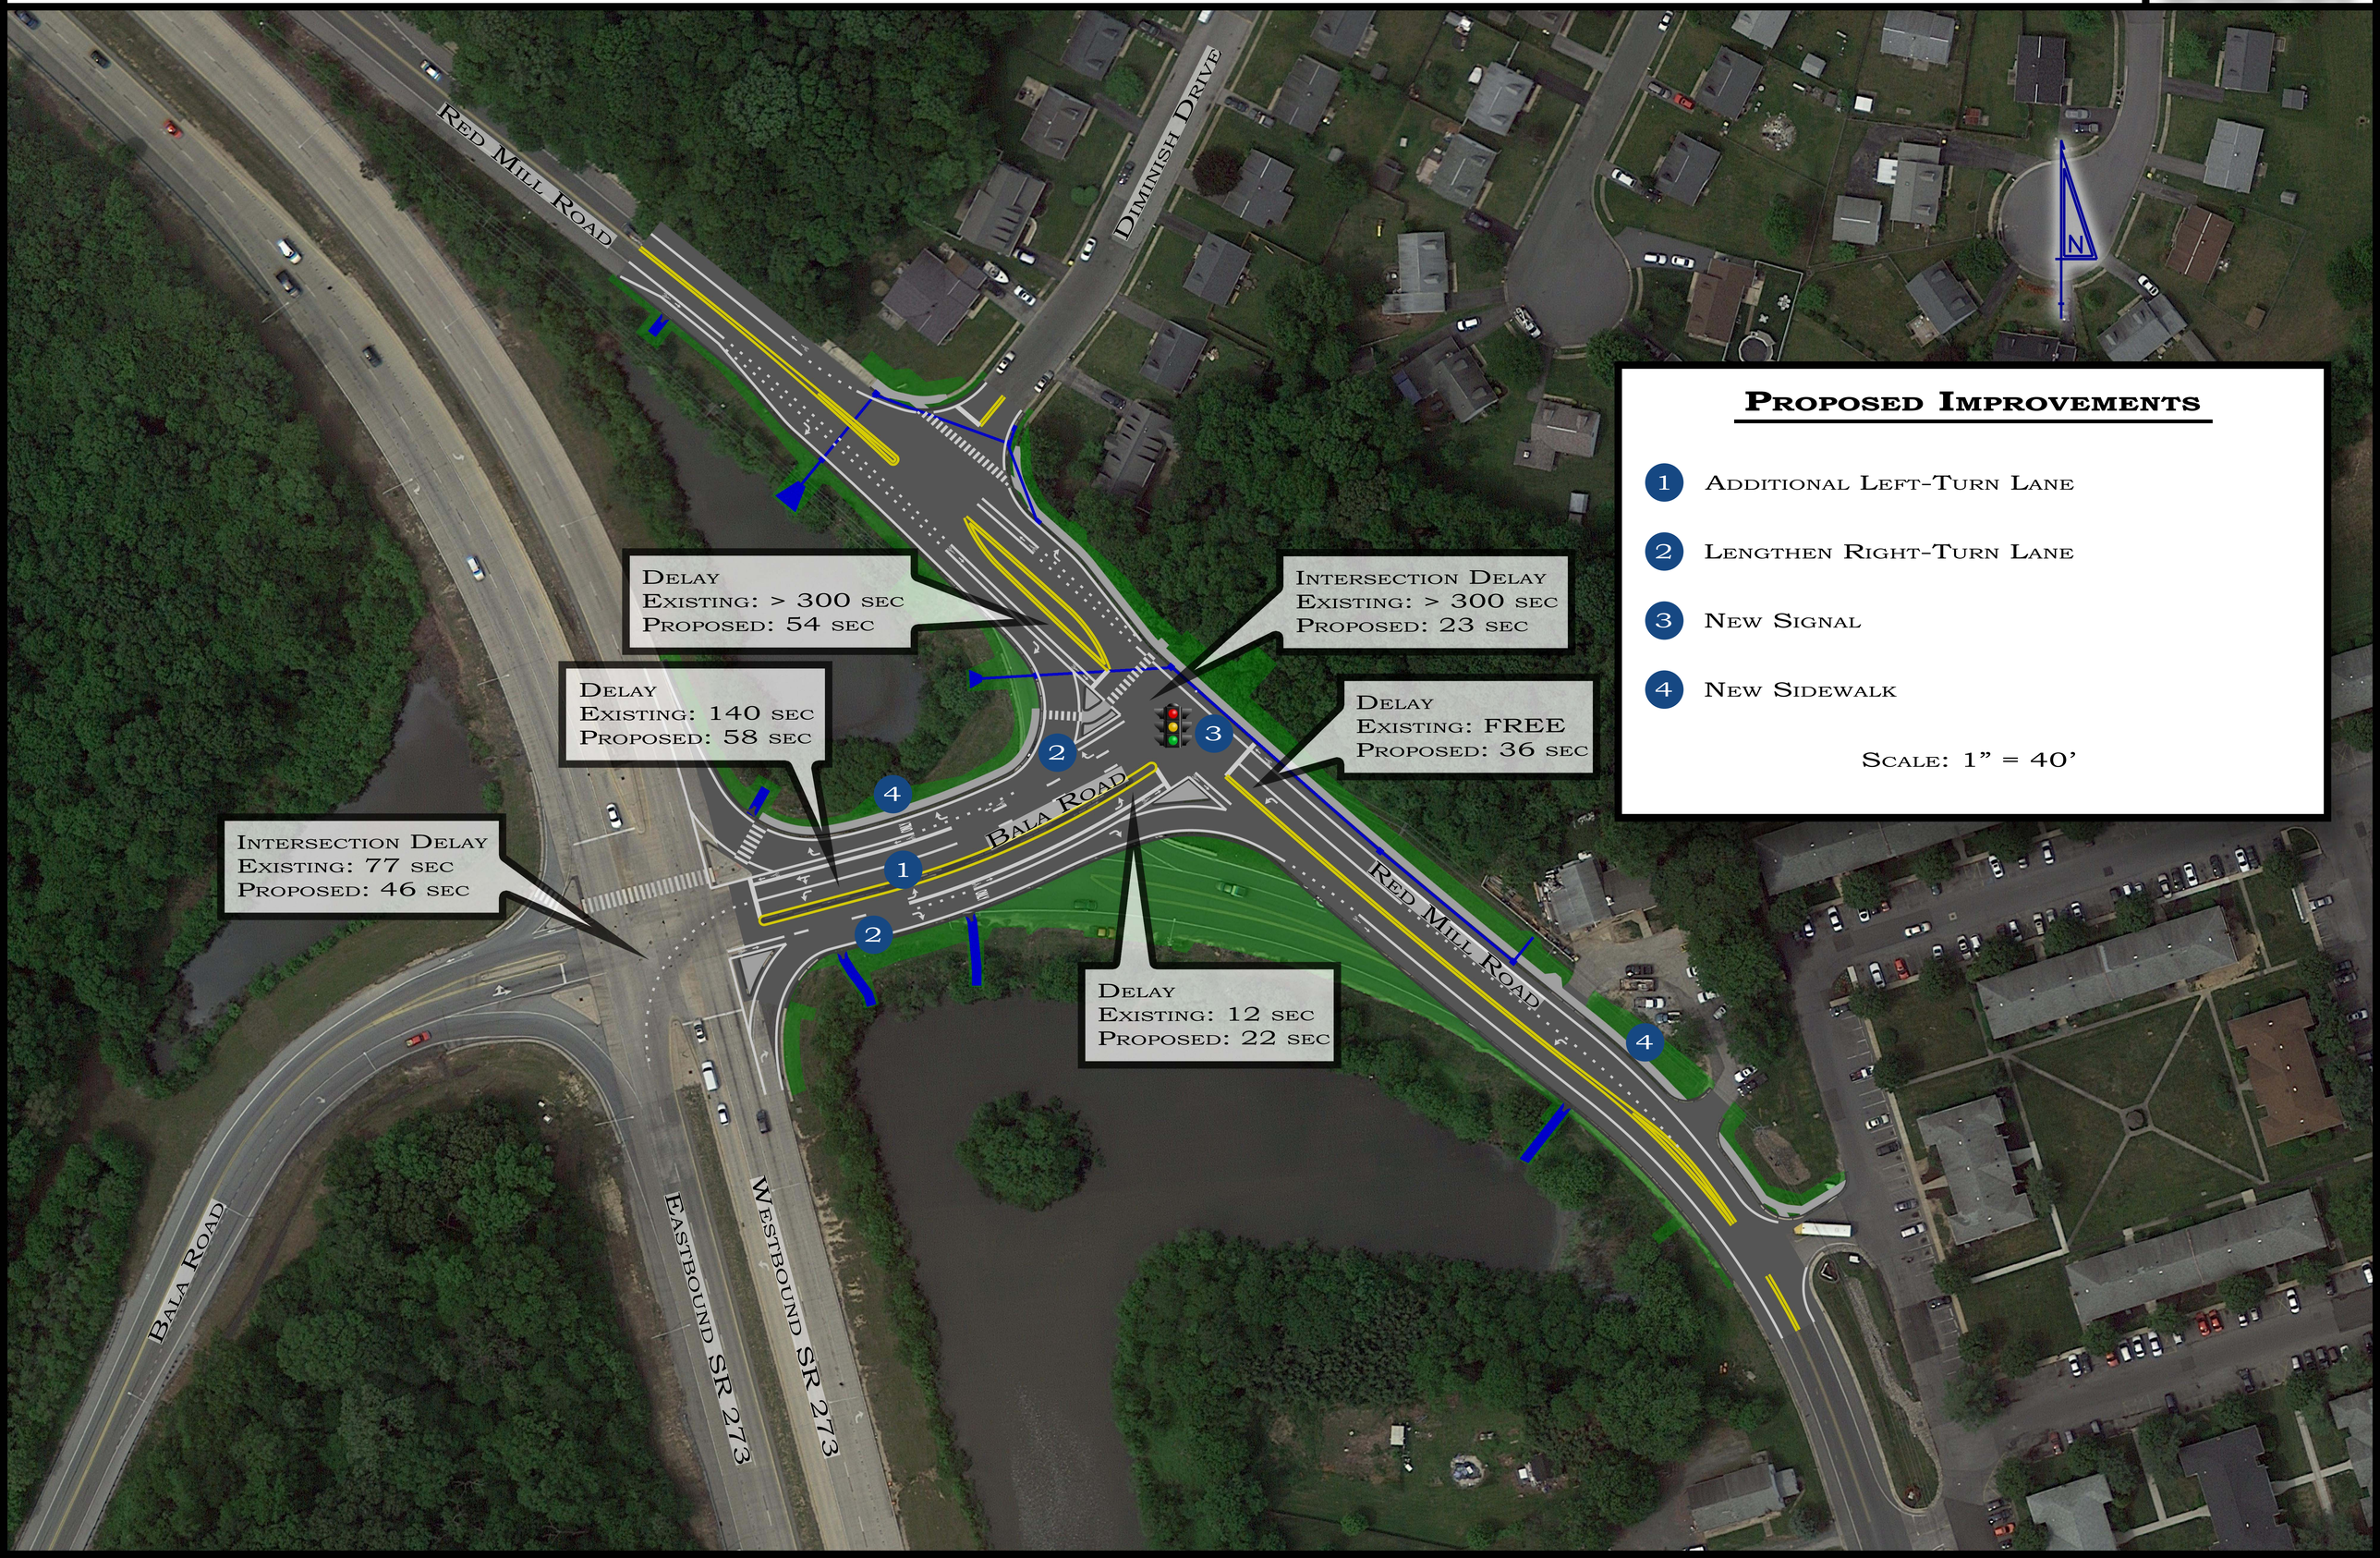

Proposed Improvements

1. Additional Left-Turn Lane
2. Lengthen Right-Turn Lane
3. New Signal
4. New Sidewalk

Scale: 1” = 40’