Zoar Road, Speedway Road and Bethesda Road Intersection Improvements
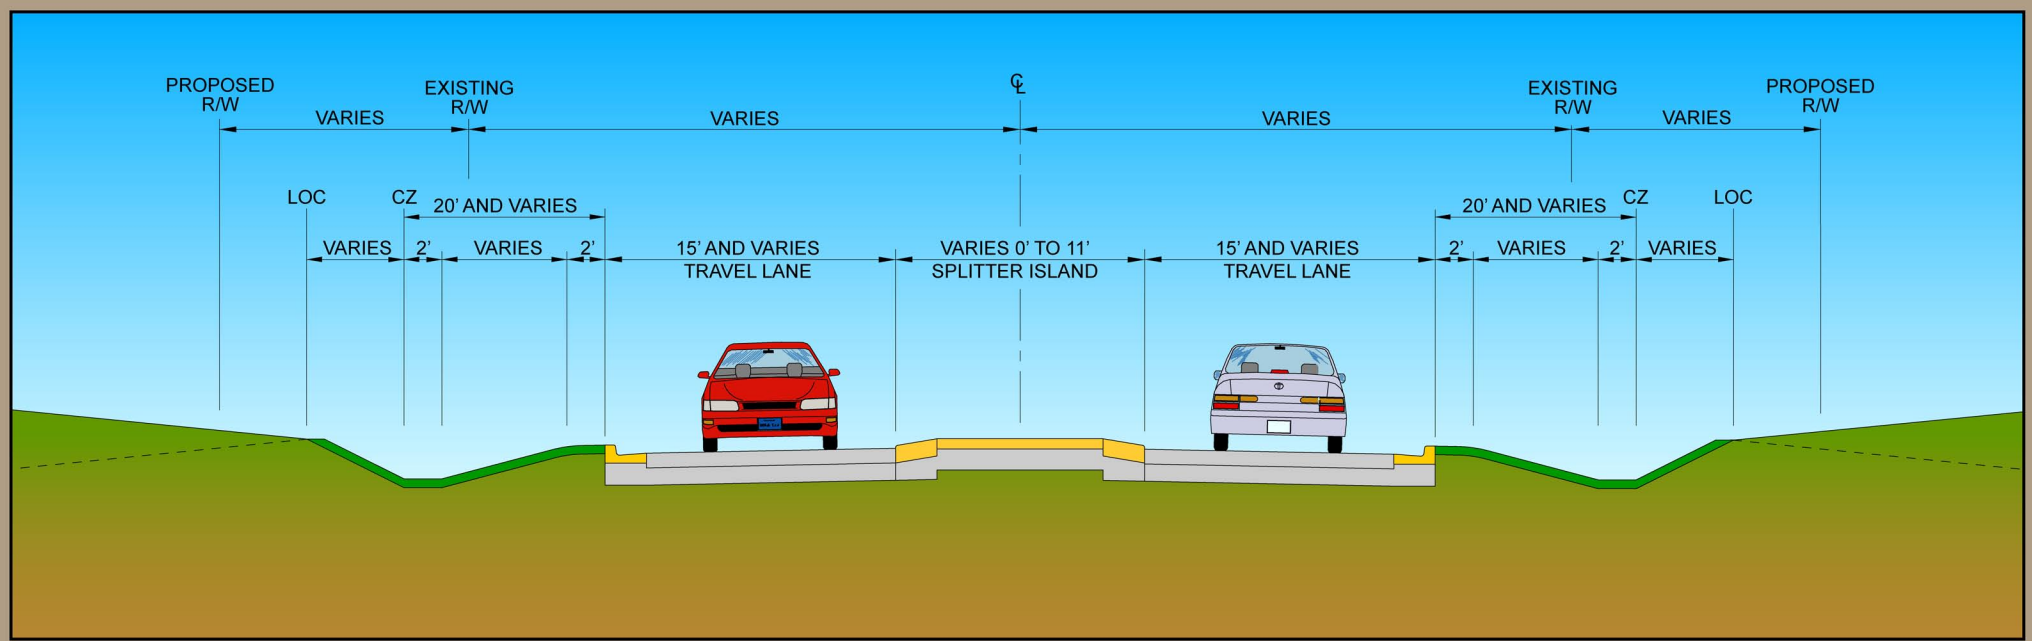
Typical Section