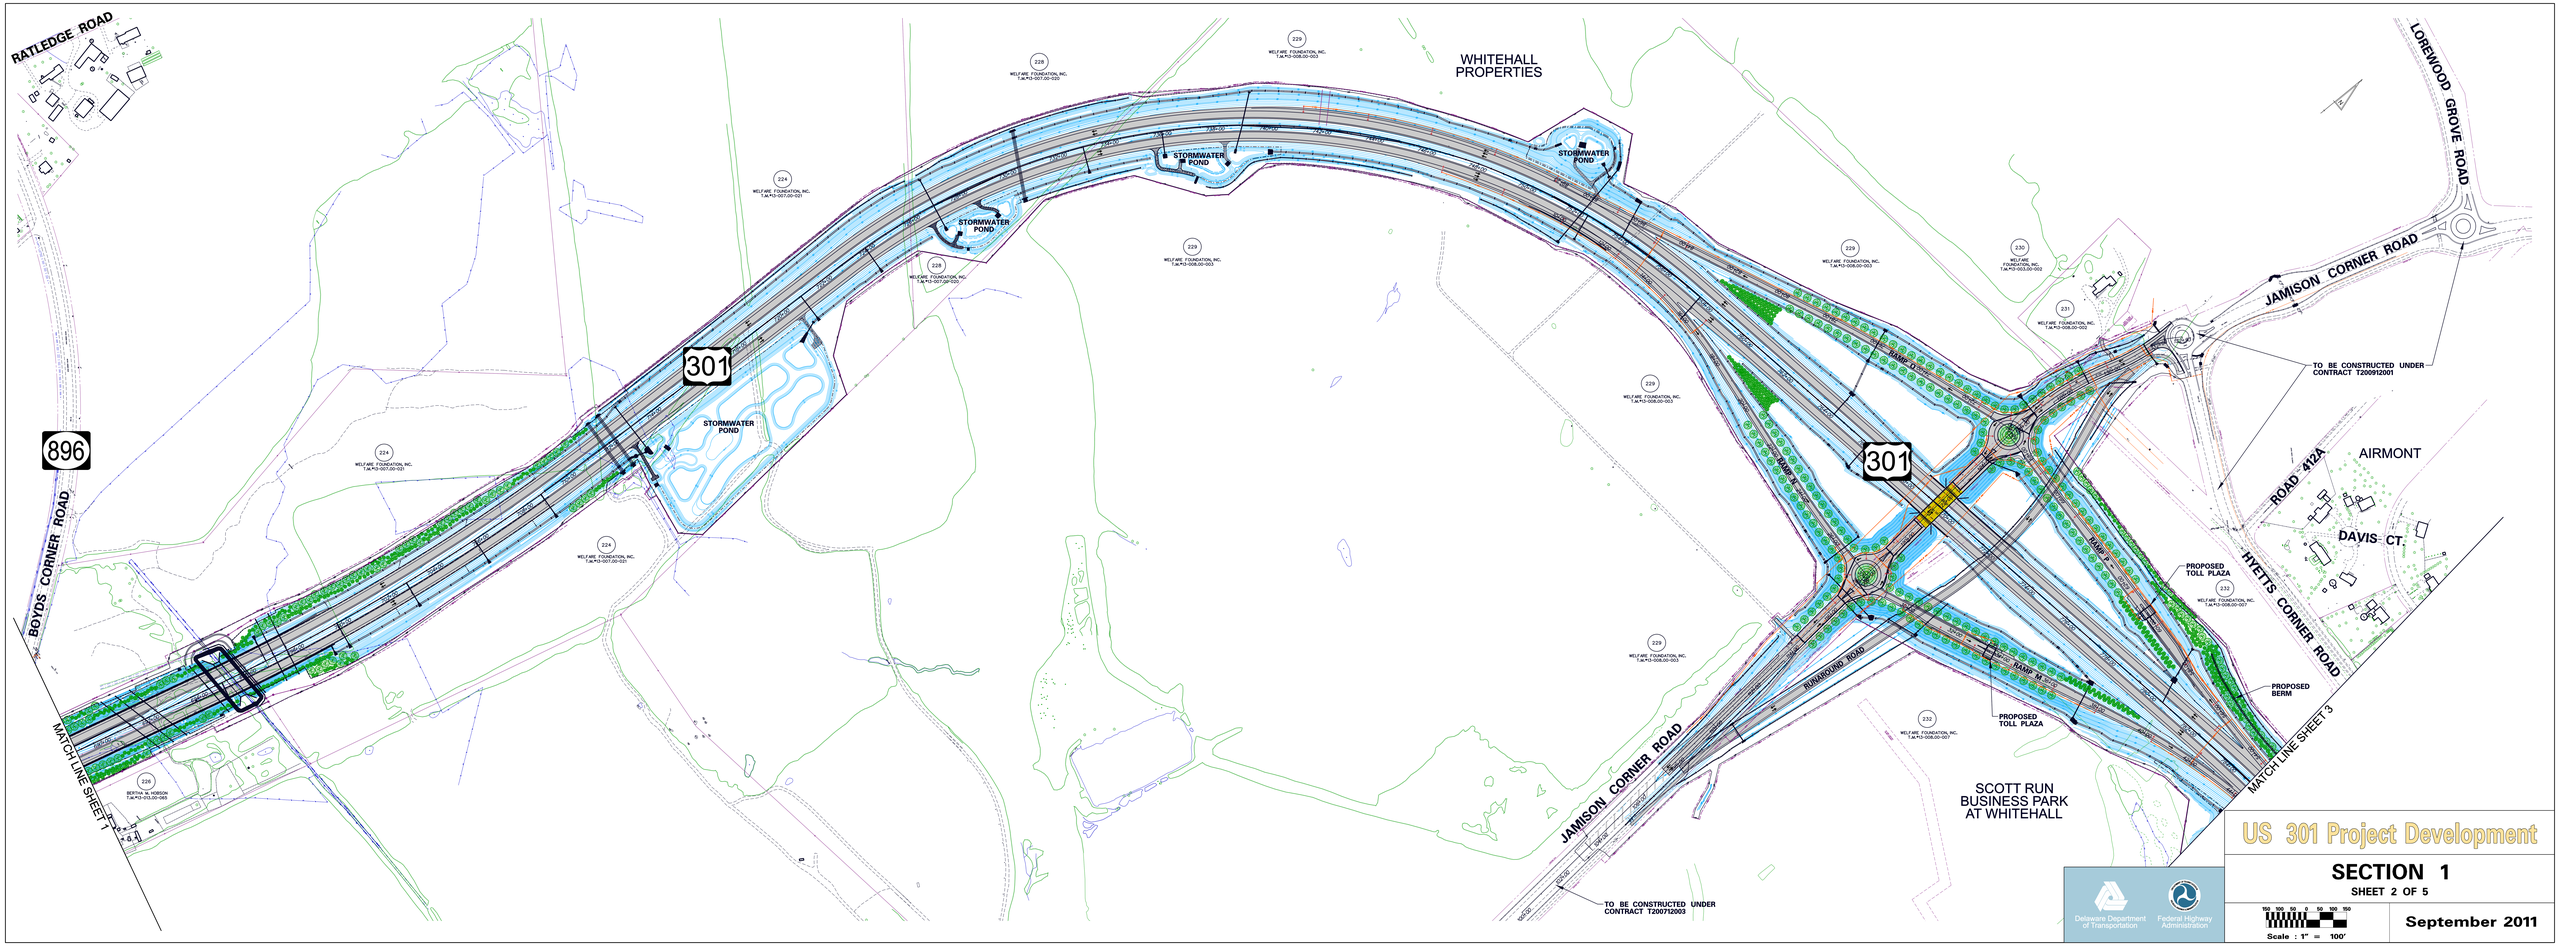

US 301 Project Development

SECTION 1

SHEET 2 OF 5

September 2011